


HOBBS COURT FARM
LOCATION OF BAT BOXES
PUT UP 24.07.15
HW

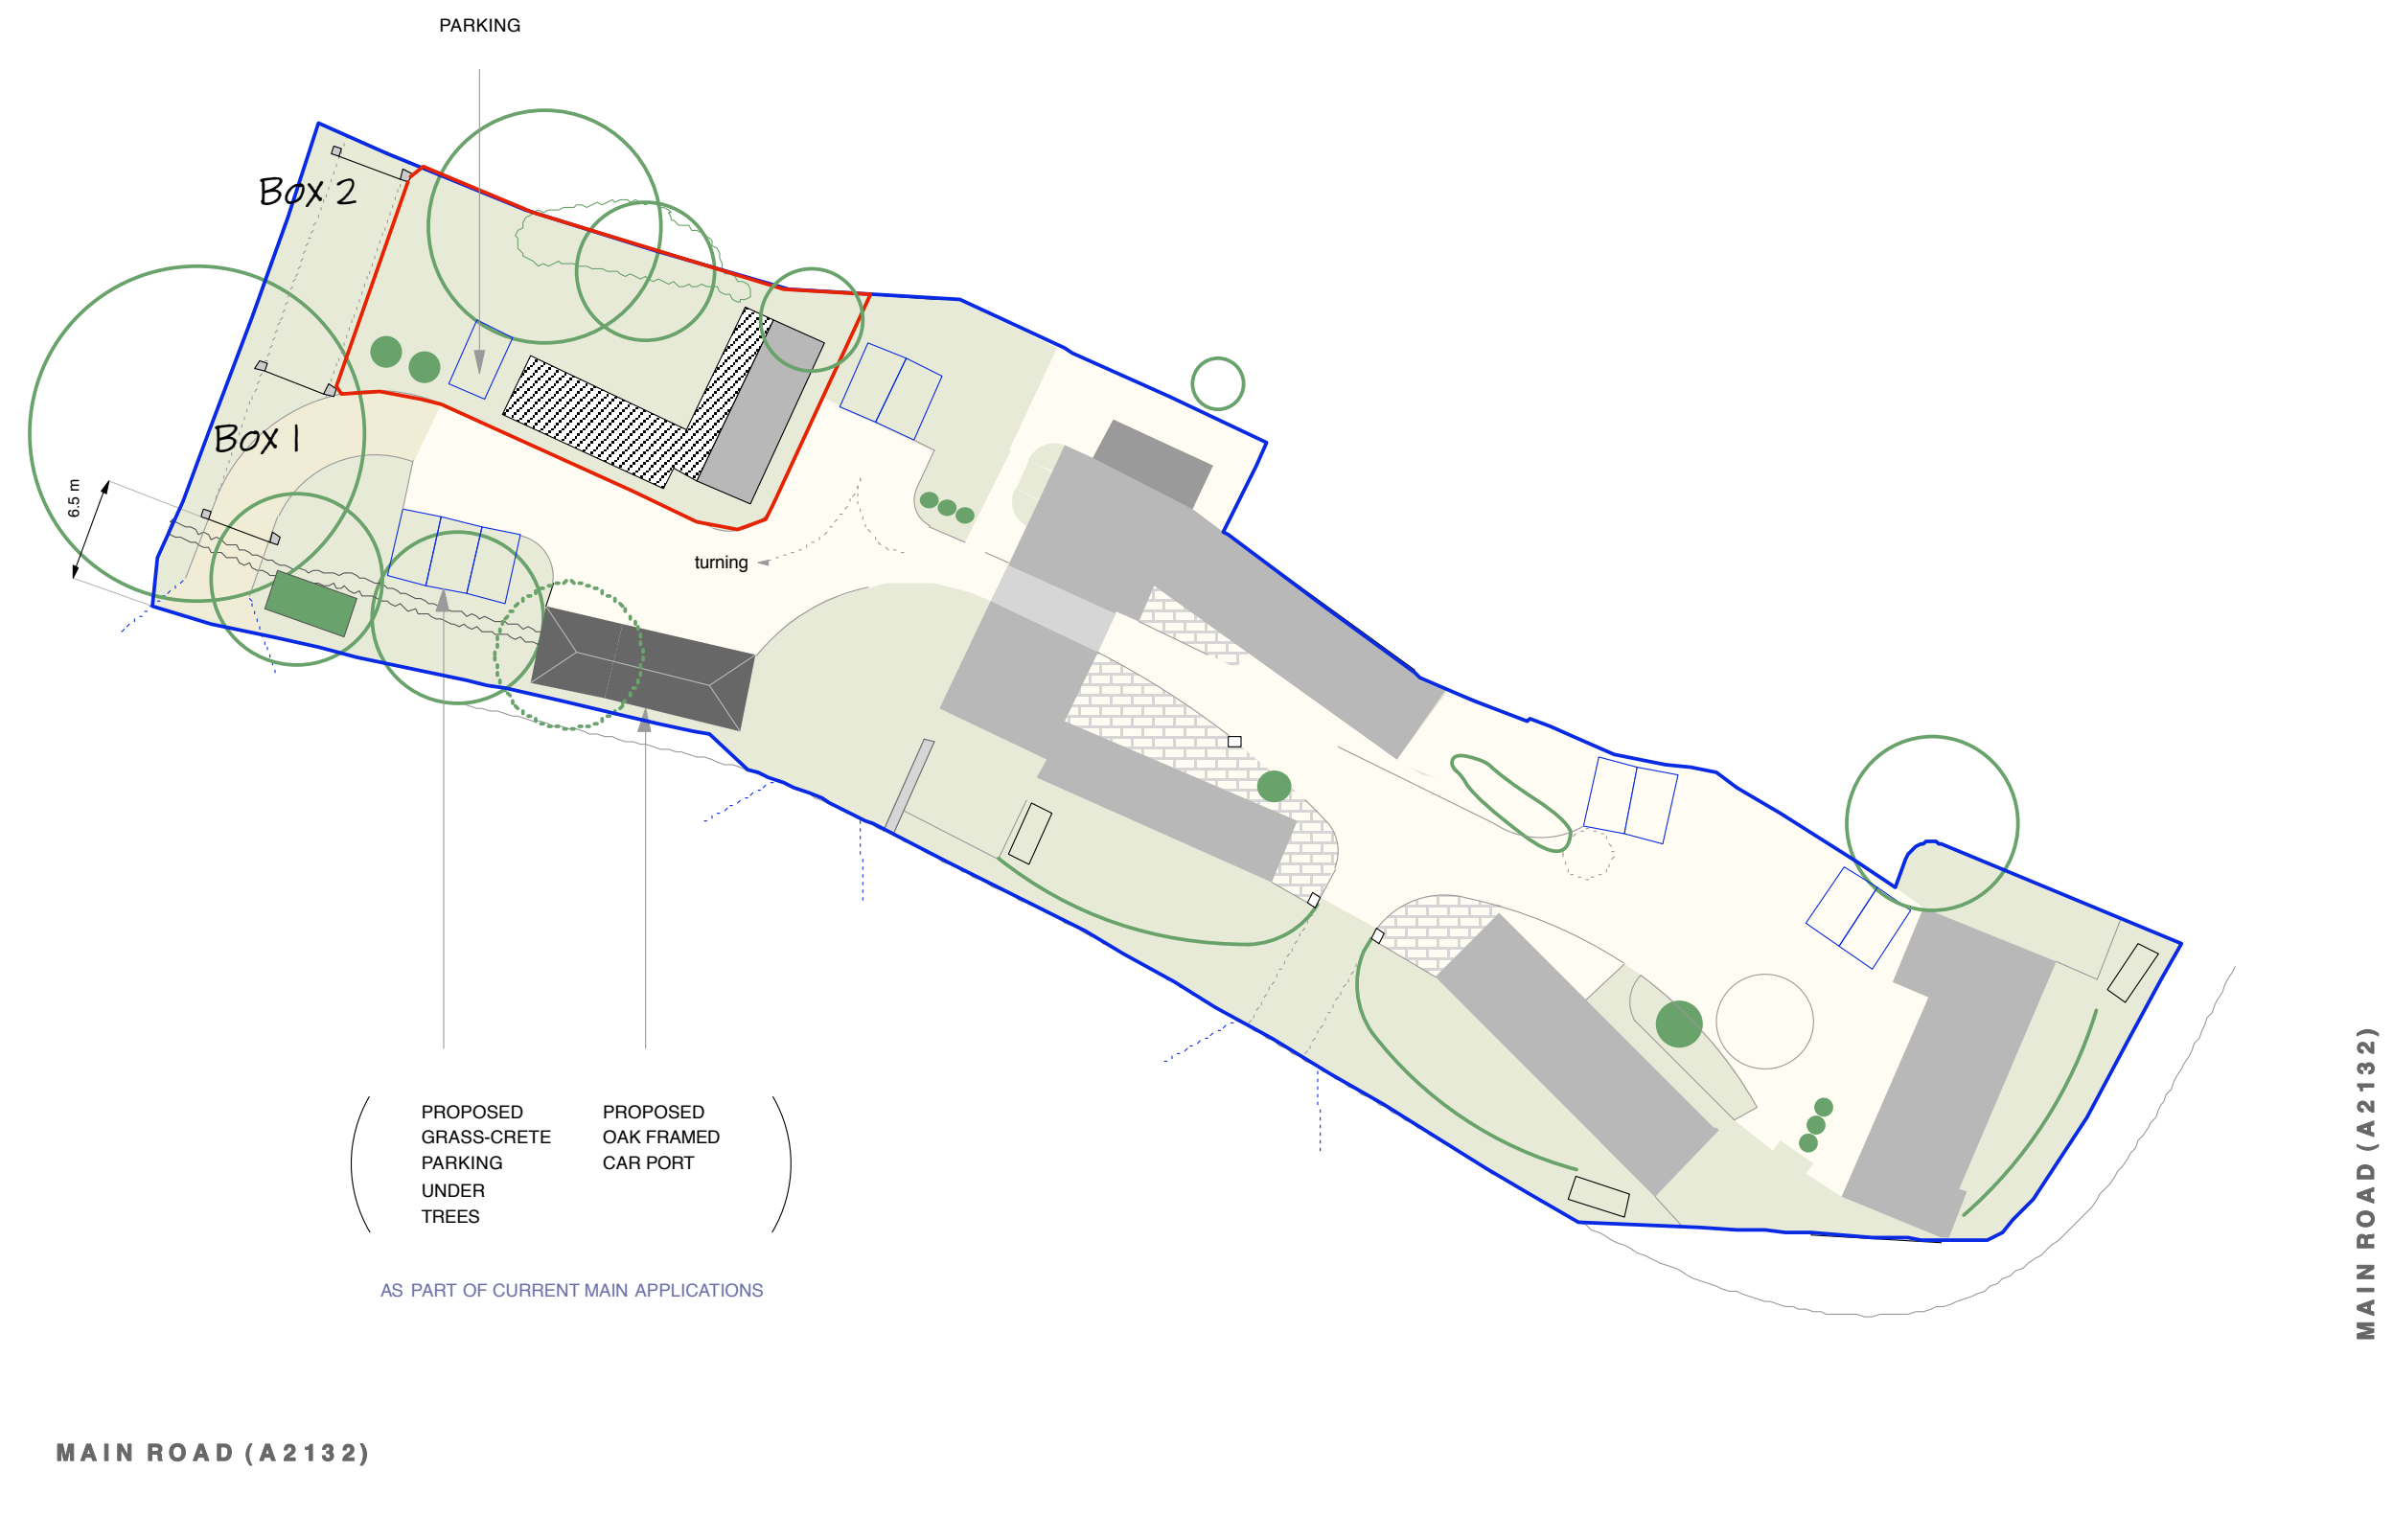

PROPOSED **SITE / LANDSCAPE** PLAN @ 1:500 SCALE

CLIENT	Herongate Homes Ltd	DRAWING	004 Proposed Site Plan	NOTES	CORINTHIAN ARCHITECTURAL DESIGN 8 Davys Court, Funtington, Chichester, West Sussex. PO18 9LG 01243 576 078 > contact@corinthianad.co.uk > www.corinthianad.co.uk
SITE	Hobbs Court Farm, Bilsham Road, Yapton, West Sussex	REVISION	STATUS PL / LBC	Drawings are not to be scaled except for planning purposes. Room dimensions are approximate. All dimensions to be checked on site. All dimensions in mm's. Drawings are subject to local authority approval.	
PROJECT	Proposed Conversion of Outbuilding to Single Dwelling	DATE 11 09 13	SCALE 1: 500 @ A3	Drawings are subject to engineers design/ specification/ approval.	