



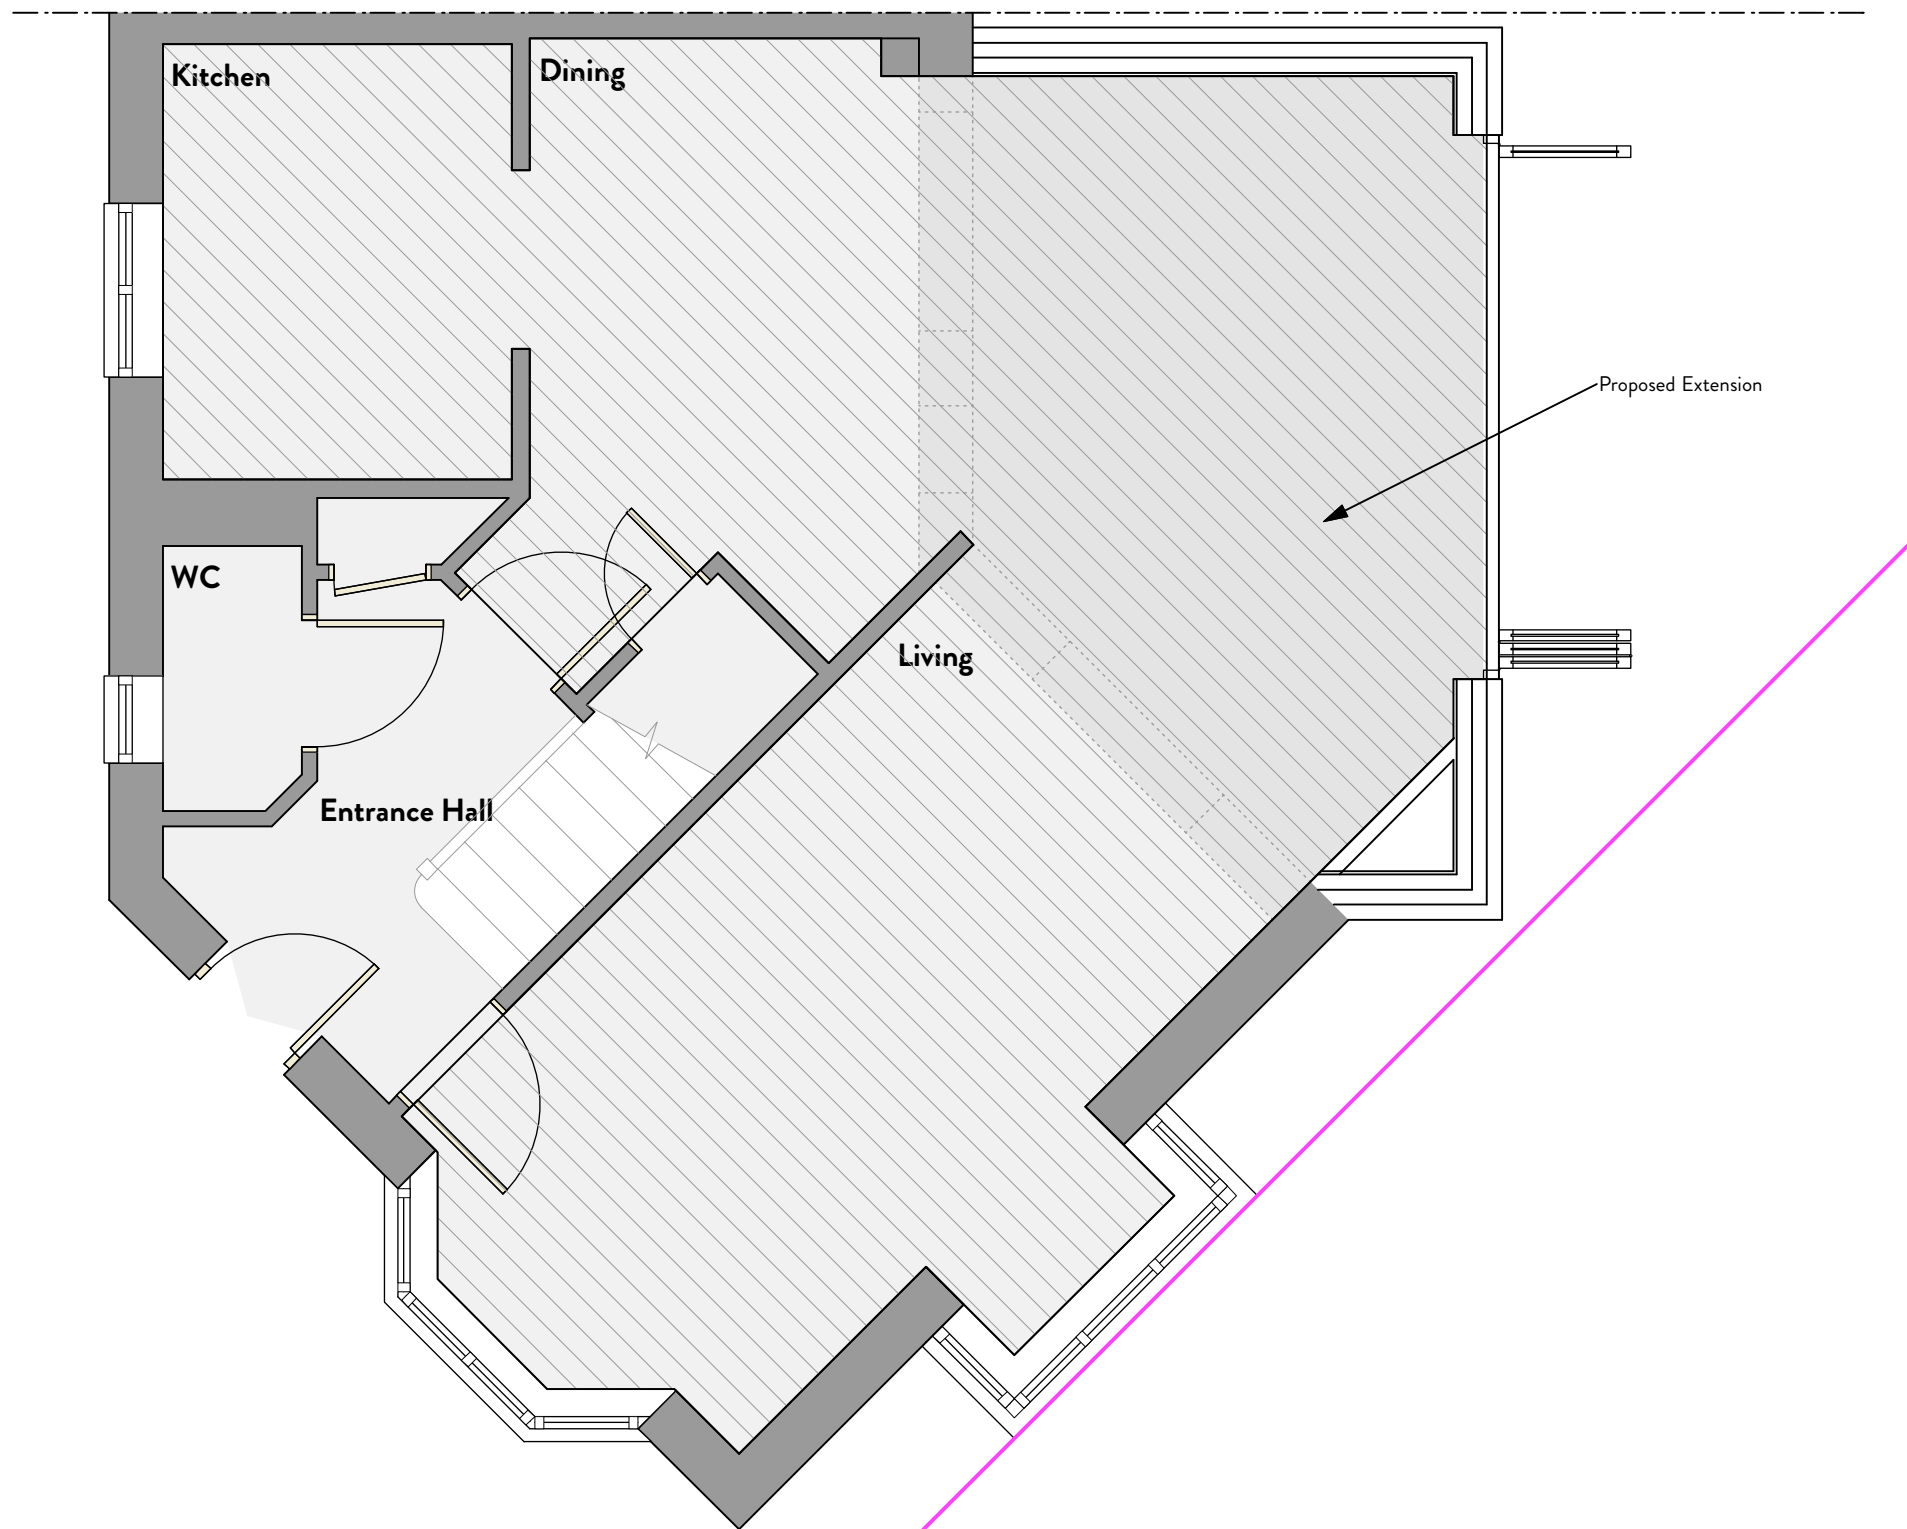

Ground Floor Plan

Scale 1:50

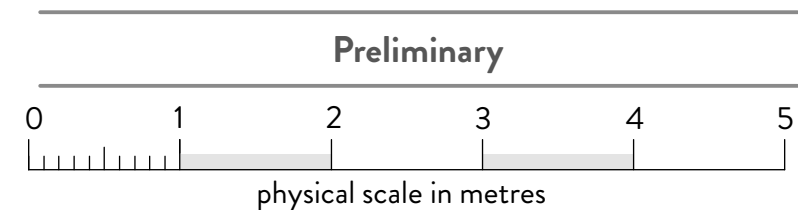

32A CHURCH ROAD, CHICHESTER, WEST SUSSEX. PO19 7HL
INFO@KINGFISHERCREATIVE.CO.UK 01243 783969
COMPANY REGISTERED IN ENGLAND & WALES REGISTRATION NUMBER : 8644051

Proposed Extension & Alterations

Project: 4 Navigation Drive
Yapton
Arundel
BN18 0FS

Date May 2018

Scale 1:50 @ A3

Revision :

Job No. 1510

05 - Proposed Plans