



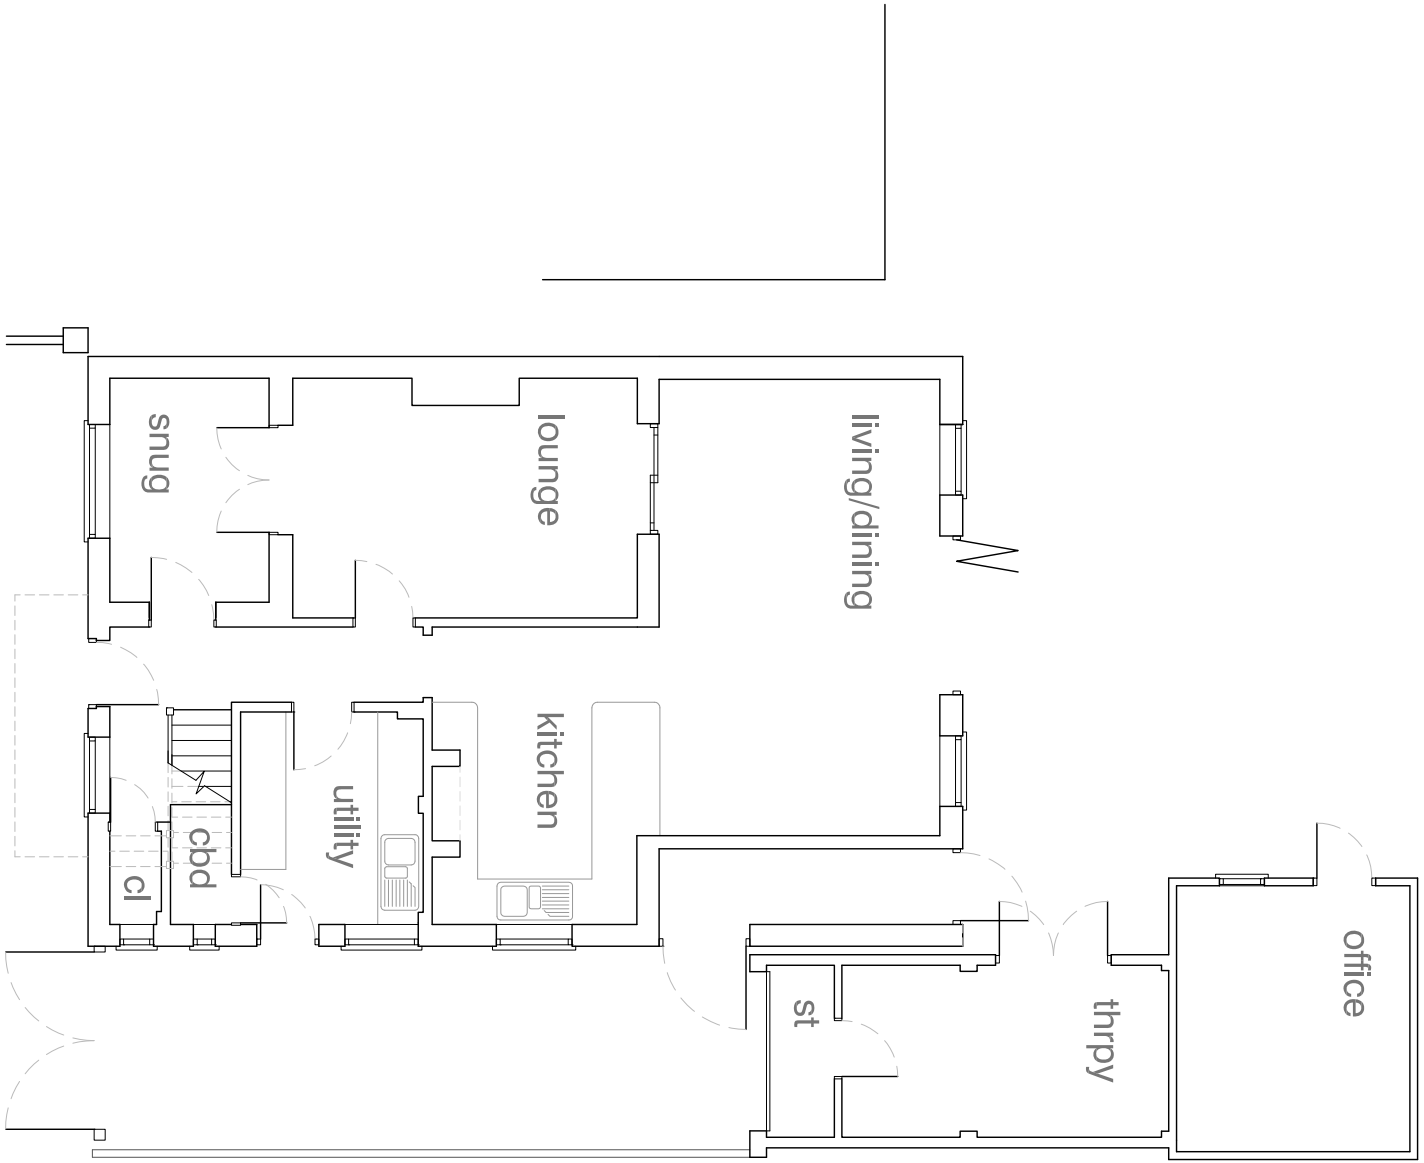

Ground Floor Plan: Scale 1:100

0m 5.0m

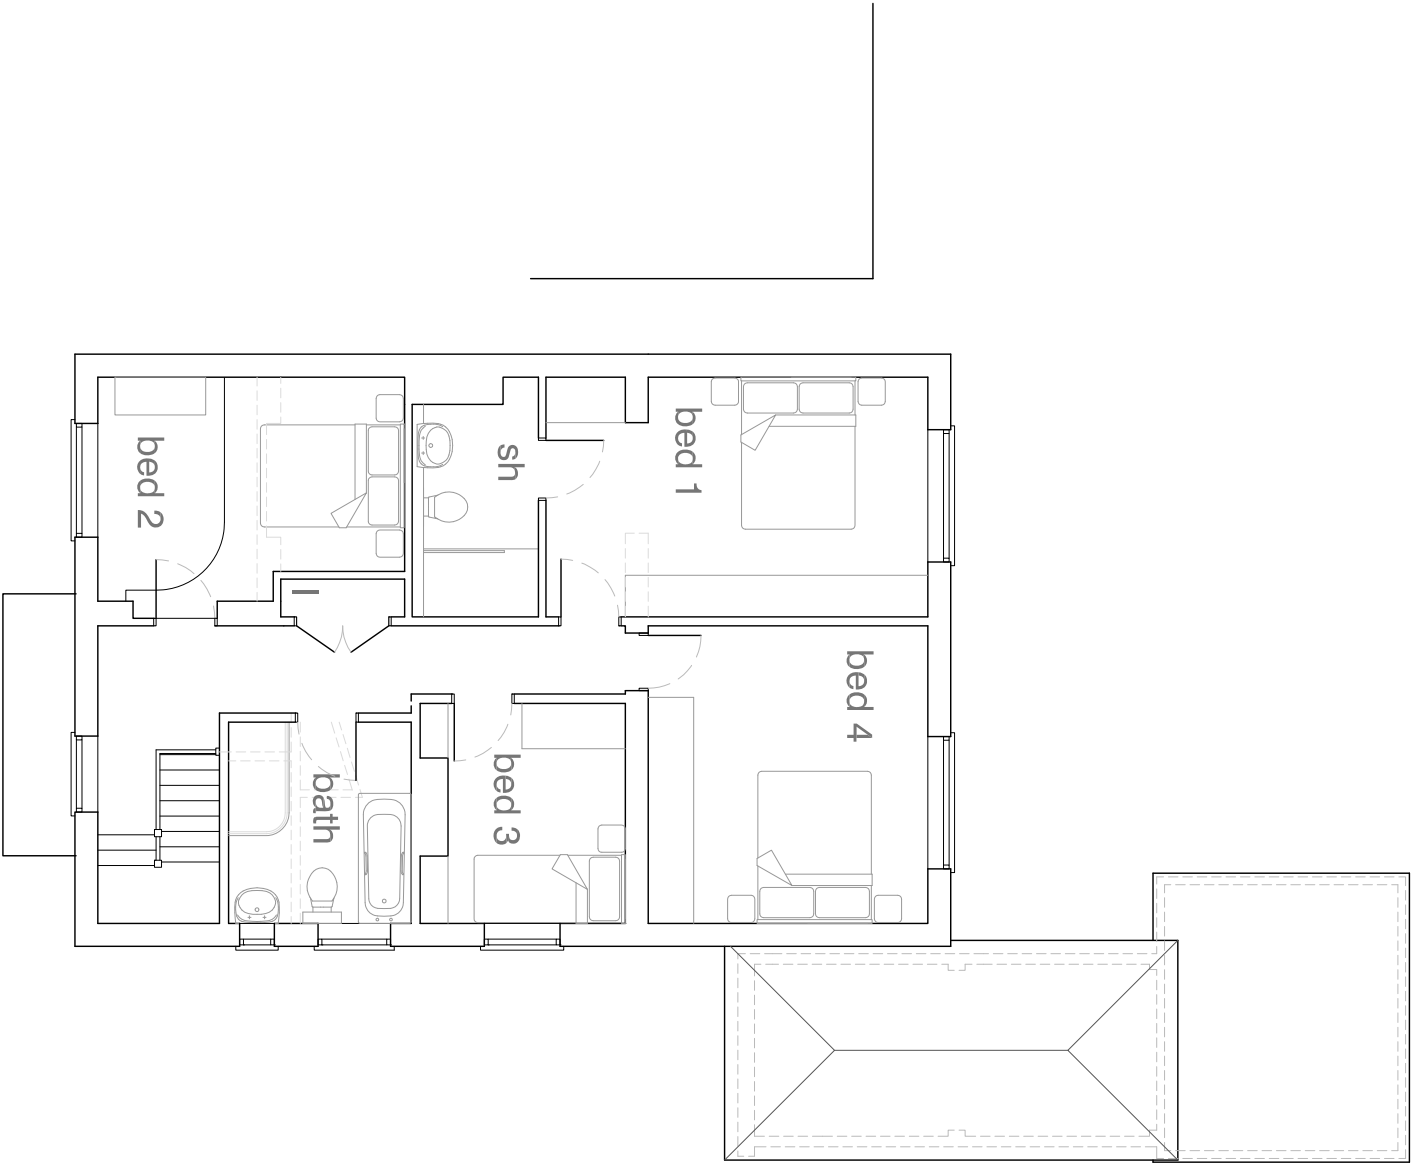

First Floor Plan: Scale 1:100

0m 5.0m

notes

Permission is granted to scale from this drawing for the purpose of Local Authority Planning Approval only. In all other cases DO NOT scale from this drawing. Please contact this office for any additional information required.

Contractors, Sub-Contractors and Suppliers are to check all relevant dimensions, levels and details of the site and any existing buildings before commencing any shop drawings or building work. Any discrepancies should be reported to this office.

This drawing must be read in conjunction with all related drawings and documents relevant to this project, including those prepared by appointed consultants, specialists and sub-contractors etc.

This drawing is the copyright of RDV a Design.

revisions

1			
---	--	--	--

RDV a Design

9 Oak End | Arundel | West Sussex
Tel: 01903 884013

project	Pandora		
	Bilsham Road		
	Yapton West Sussex		

drawing

Ground and First Floor Plans

As Proposed

scale	date		
1:100	@ A3	May 2021	
job no	drawing no	rev	
20188	02.02		