



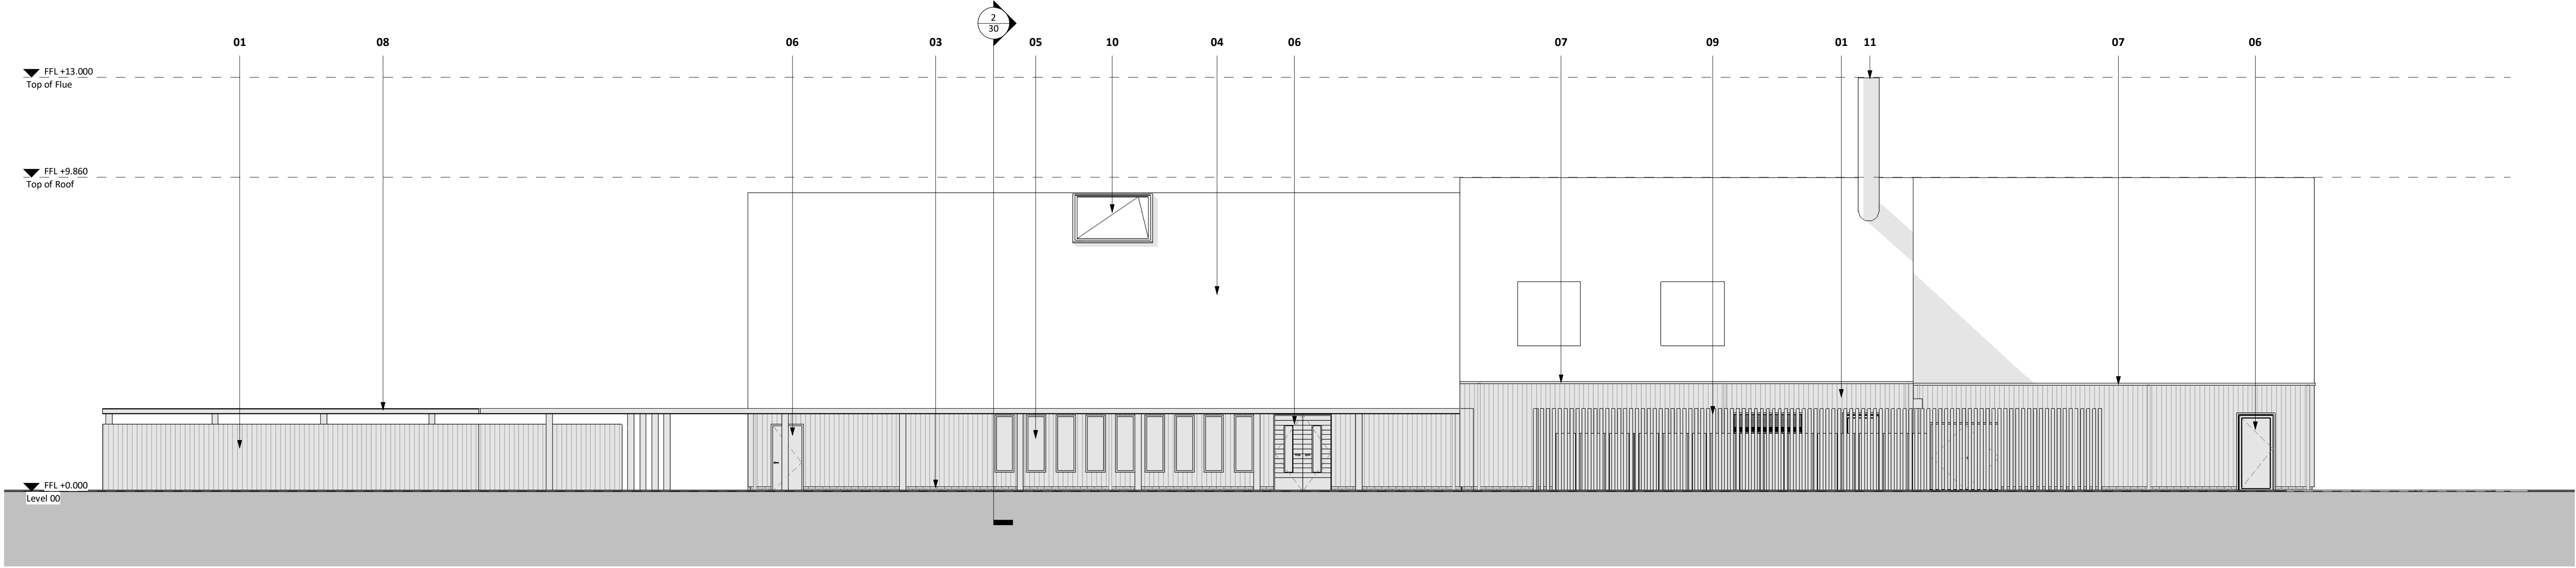


1 North Elevation
1 : 100

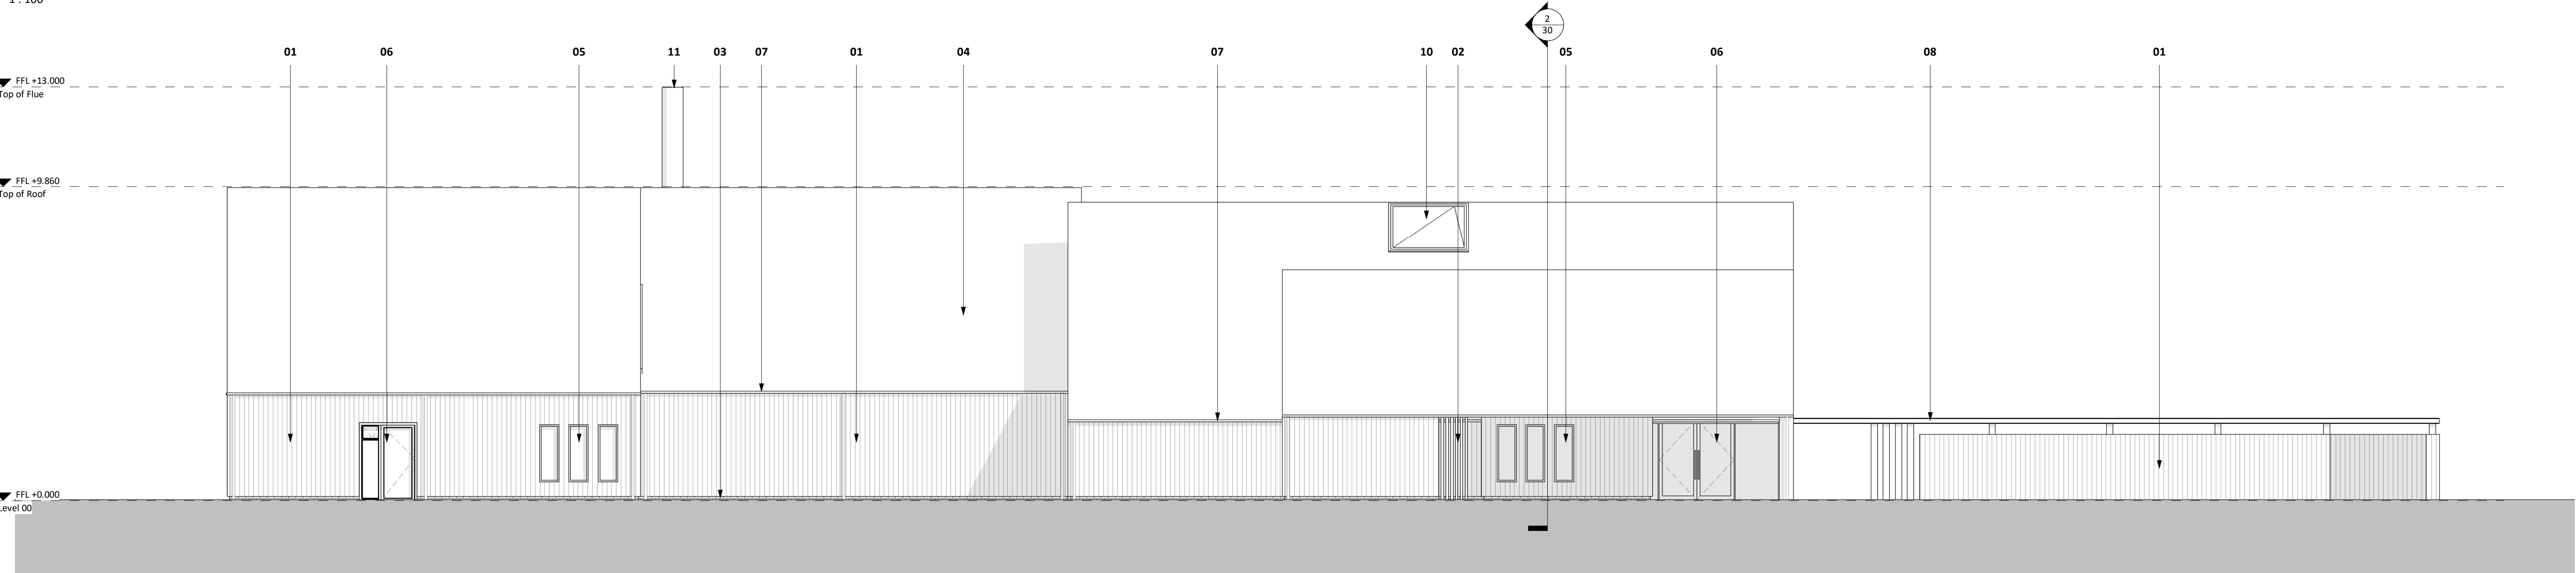

2 South Elevation
1 : 100

- 01 75mm wide vertical treated timber cladding with 10mm gap in between panels
- 02 75mm wide vertical treated timber hit & miss cladding
- 03 150mm high brick plinth
- 04 Clay roof tiles
- 05 Composite timber / aluminium window
- 06 Composite timber / aluminium door

- 07 Exposed metal rainwater pipes and roof gutters
- 08 Lightweight canopy
- 09 Hit & miss vertical timber fence to service yard
- 10 Rooflight over chapel
- 11 Metal Chimney Flue

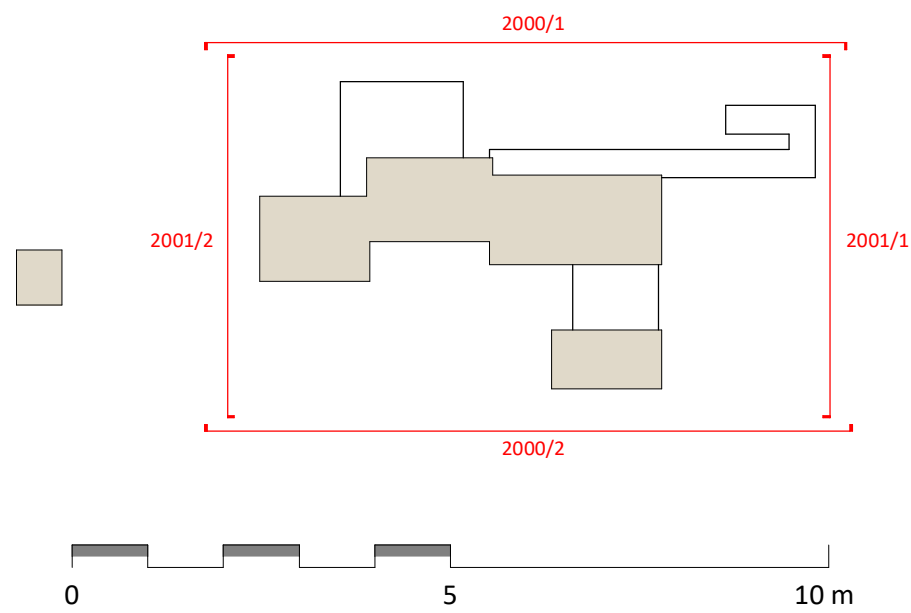

PL	PL01	12.05.2021	NMA Planning Application
STATUS	REV	DATE	DESCRIPTION
CLIENT			REVISED BY OG
			CHECKED BY DA
			ORIGINATOR NO 154380

CONSULTANT
STRIDE TREGLOWN
www.stridetreglown.com © Stride Treglown Limited 2020_
PROJECT
Bognor Regis Crematorium
Gravett's Ln West, BN17 0LA

DRAWING TITLE	
GA Elevations - Main Building 1 of 2	
STATUS CODE	SCALE
PL : Authorized and accepted	As indicated@A1
DRAWING USAGE: NMA	
PROJECT - ORIGINATOR - VOLUME - LEVEL - TYPE - ROLE - CLASS - NUMBER	STATUS _ REVISION
154380-STL-20	PL_PL01