
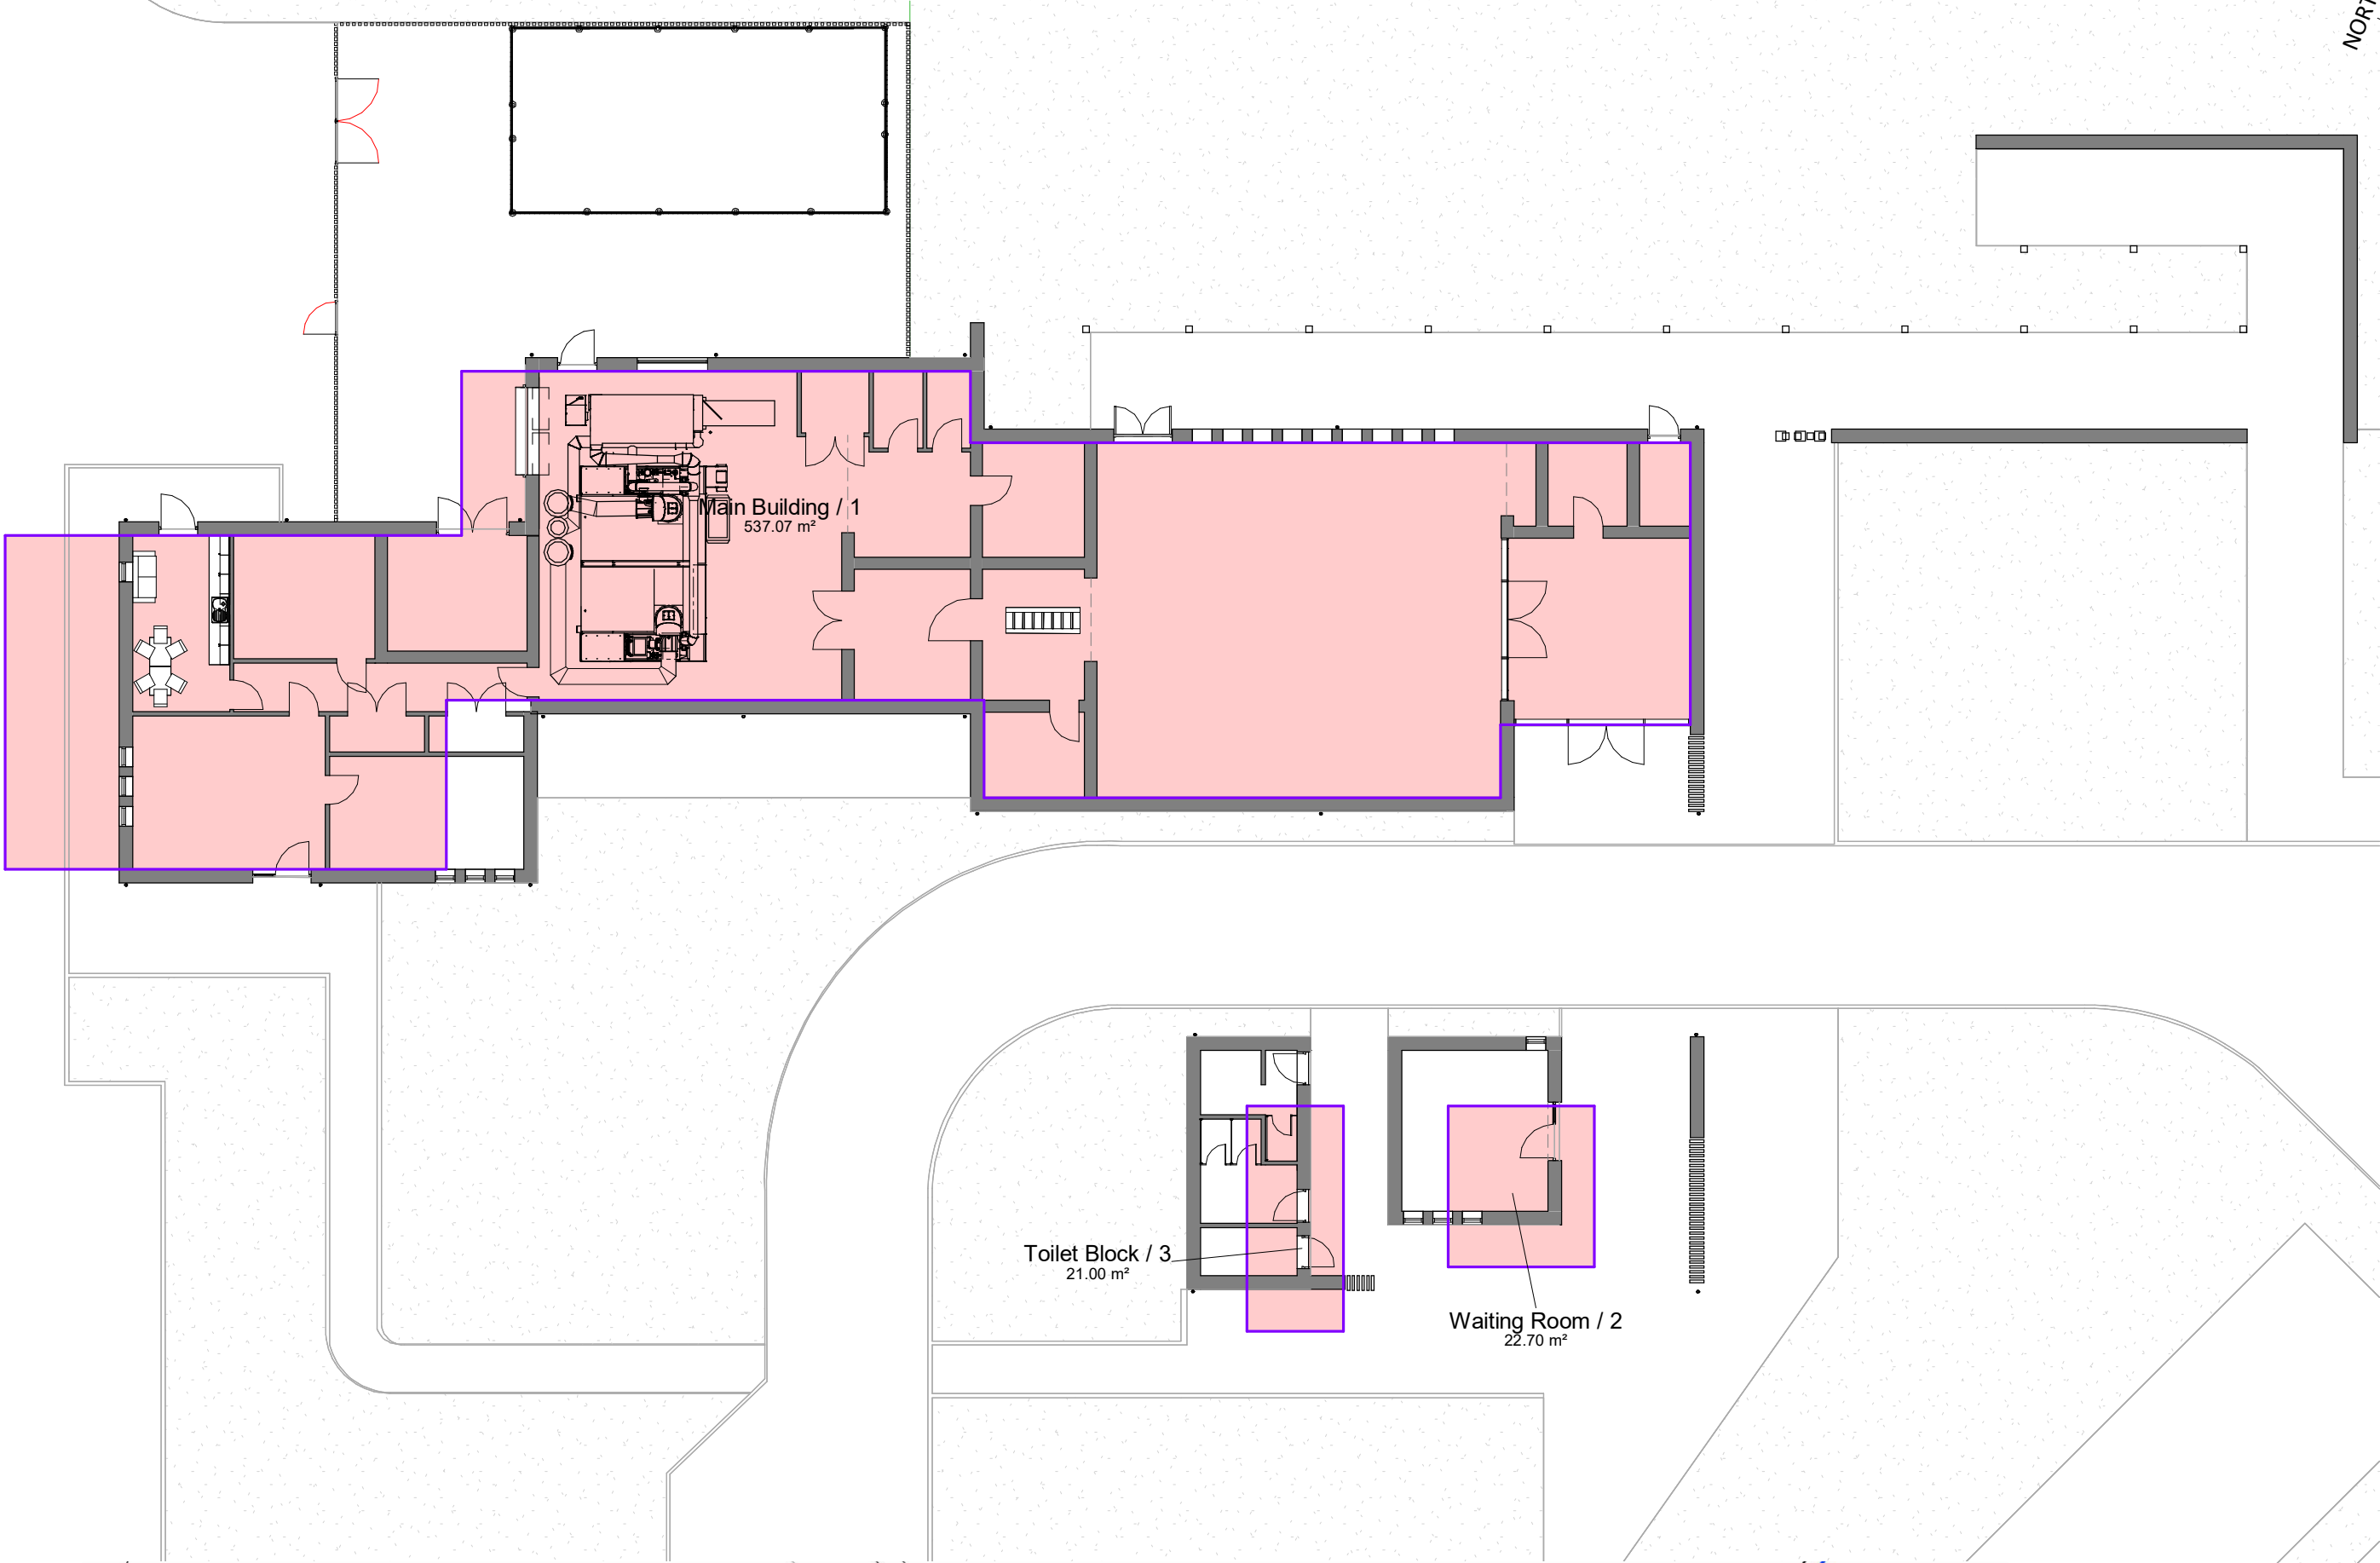


Approved NMA - Pink Hatch - Total GIA = 580.77 sq.m

Current NMA - Dark Grey Hatch - Total GIA = 576.59 sq.m

Responsibility is not accepted for errors made by others in scaling from this drawing.
All construction information should be taken from figured dimensions only.

0mm 50mm

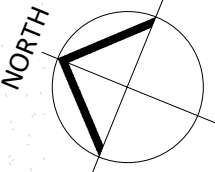

1 Level 00 GIA Area Comparison Plan
1 : 200


Approved NMA - Pink Hatch
Current NMA Site Plan Layout - Dark Grey Hatch



2 00_Site Plan Comparison
1 : 1000

LAND OWNER LEGEND:

- Site Boundary
- Land Owned by Landlink

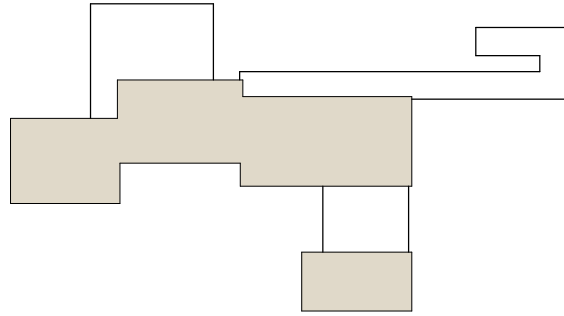

PL	PL01	12.05.2023	NMA Planning Application	REVISED BY
STATUS	REV	DATE	DESCRIPTION	OG
CLIENT				CHECKED BY
Westerleigh				DA
				ORIGINATOR NO
				154380

CONSULTANT
STRIDE TREGLOWN
www.stridetreglow.com © Stride Treglow Limited 2020
PROJECT
Bognor Regis Crematorium
Gravett's Ln West, BN17 0LA

DRAWING TITLE
Approved Plan Layout Comparison

SUITABILITY STATUS	SCALE
PL : Authorized and accepted	As indicated@A2
DRAWING USAGE: NMA	
PROJECT - ORIGINATOR - VOLUME - LEVEL - TYPE - ROLE - CLASS - NUMBER	STATUS, REVISION
154380-STL-DR-A-SK-A	PL_PL01