

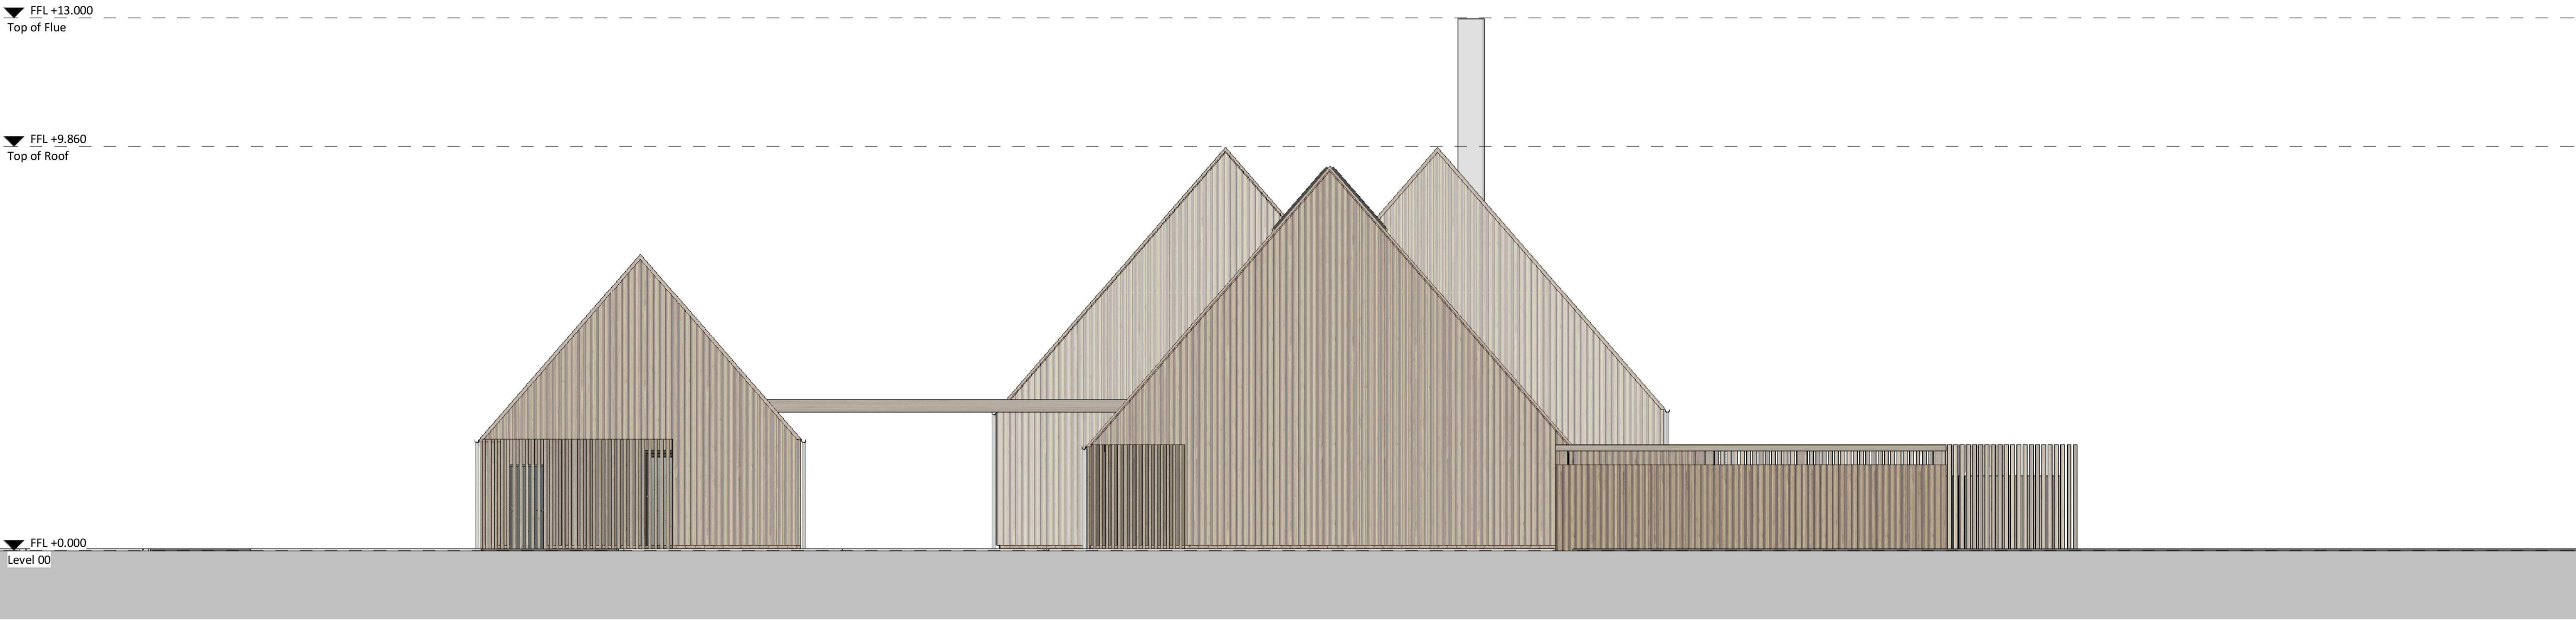
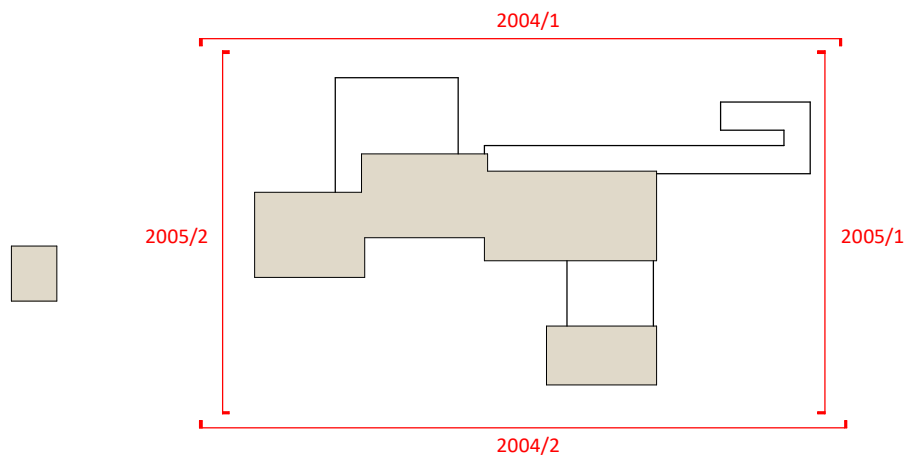


Responsibility is not accepted for errors made by others in scaling from this drawing.
All construction information should be taken from figured dimensions only.

 

① East Elevation
1 : 100

 

② West Elevation
1 : 100

PL	PL01	12.05.2021	NMA Planning Application		
STATUS	REV	DATE	DESCRIPTION		
CLIENT					REVISED BY
Westerleigh					OG
					CHECKED BY
					DA
					ORIGINATOR NO
					154380

CONSULTANT
STRIDE TREGLOWN
www.stridetreglown.com © Stride Treglown Limited 2020
PROJECT
Bognor Regis Crematorium
Gravett's Ln West, BN17 0LA

DRAWING TITLE
GA Elevations Rendered - Main Building 2
of 2

STATUS CODE	SCALE
PL : Authorized and accepted	1 : 1000@A1
DRAWING USAGE: <i>NMA</i>	
PROJECT - ORIGINATOR - VOLUME - LEVEL - TYPE - ROLE - CLASS - NUMBER	STATUS - REVISION
154380-STL-25	PL_PL01