




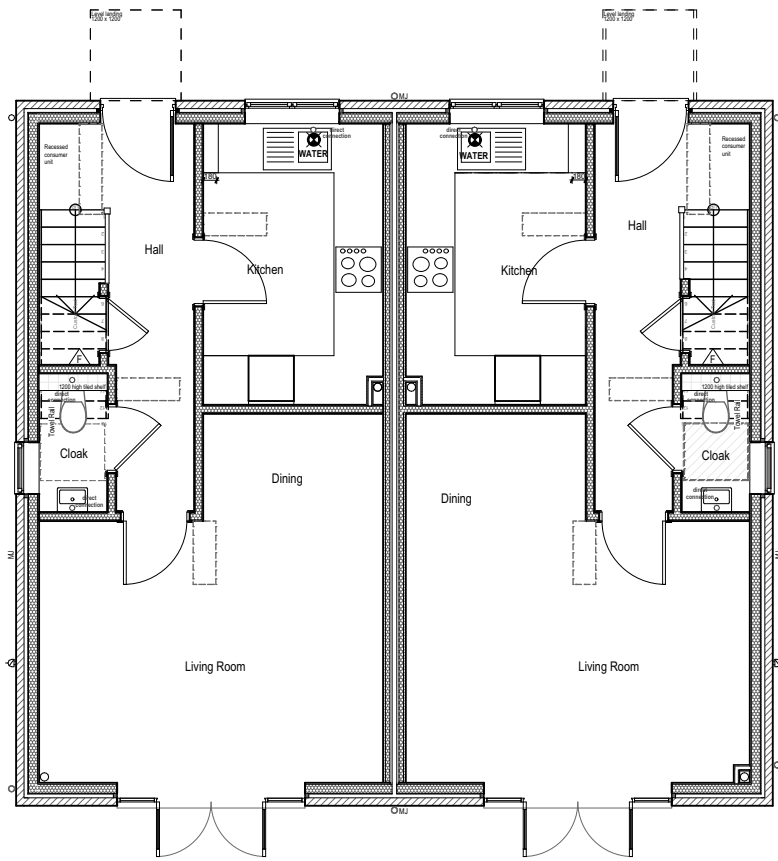

Ground Floor Plan

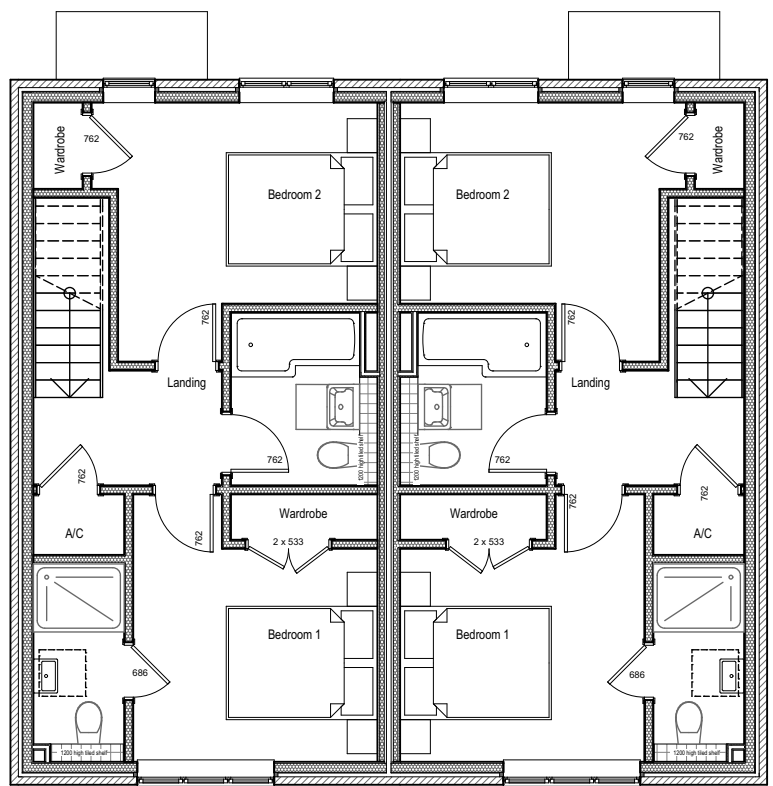

Plots 28&29, 50&51 First Floor

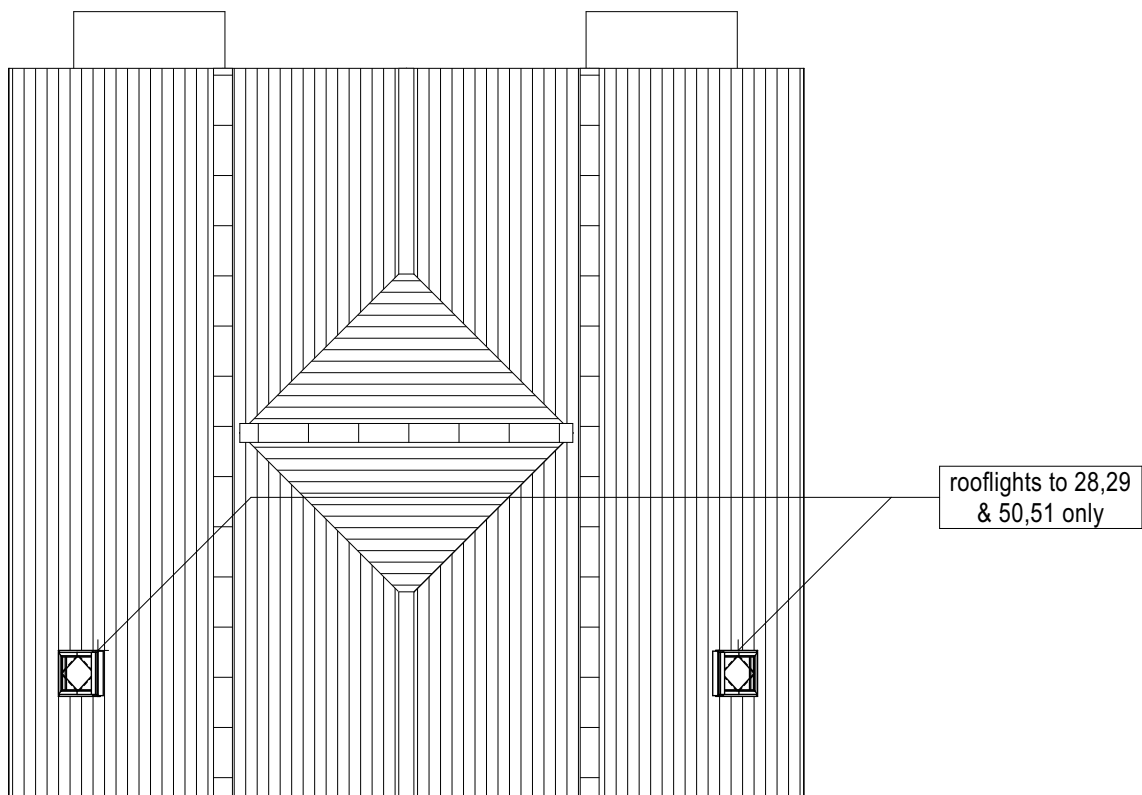


Plots 28&29, 50&51 Roof Plan



Front Elevation



Side Elevation

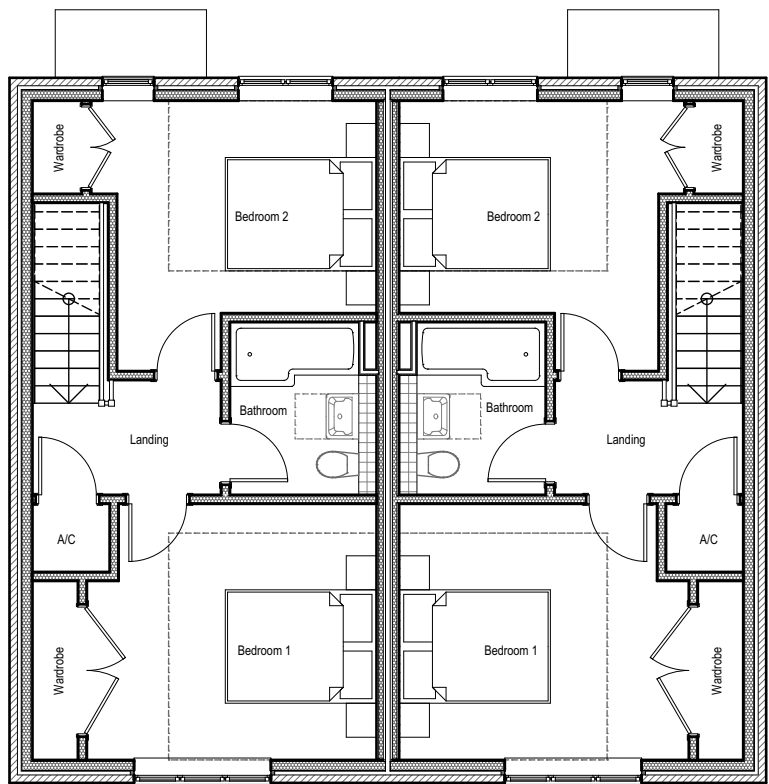

Plots 37&38 First Floor Plan

- Materials:**
- 1 Protruding brick header detail
 - Facing Brick: Buff or Red Brick (See material schedule)
 - Roof: Slate effect
 - Facias, Soffits & downpipes: Black UPVC
 - Window frames: Grey UPVC
 - Entrance Doors: Black GRP



Plots 28-29 & 50-51



Side Elevation



Plots 37&38 Rear Elevation

A 21.07.20 ensuite added to bed 1 plots 28-29 & 50-51

Crayfern
HOMES

Victoria House 14 St Johns Road Hedge End Southampton Hampshire SO30 4AB
Tel 01489 773577 * Fax 01489 797111 * E mail sales@crayfernhomes.co.uk

Do not scale this drawing. Use written dimensions only. All dimensions are to be checked on site prior to commencement of work. This drawing is the copyright of Crayfern Homes Limited and may not be copied altered or reproduced in any way without their written authority

DEVELOPMENT AT:
CINDERS LANE
YAPTON

PLOTS 28-29, 37-38 & 50-51

OG - Obscured Glazing

Complies with Part M building regulations category 2

FOR
CRAYFERN HOMES LIMITED
Scale : 1:50 @ A2 Date : Jul 2020
Drawing No : 19.14.P414_A