

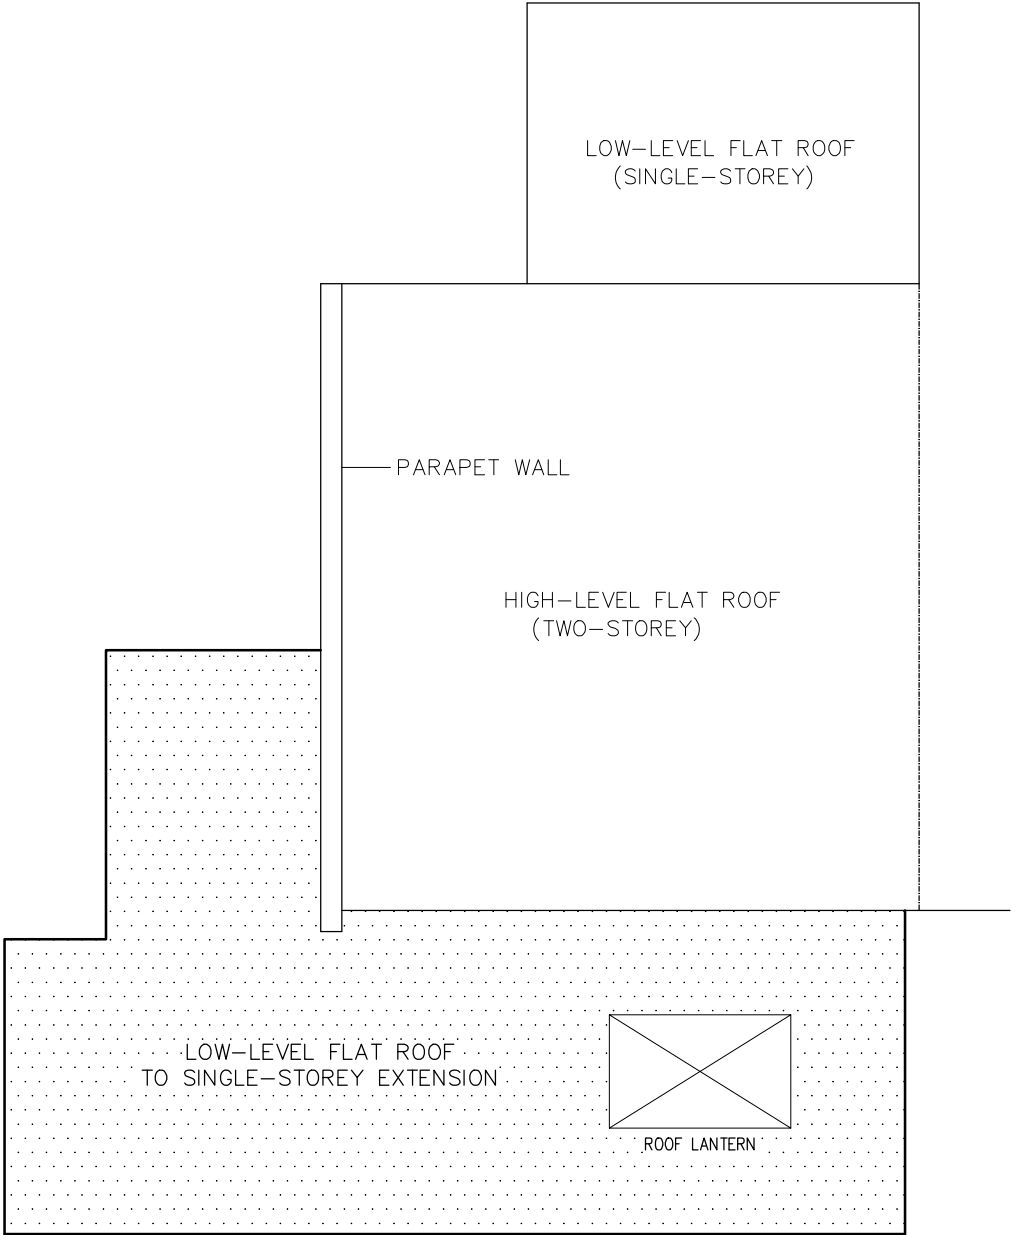


 

PROPOSED

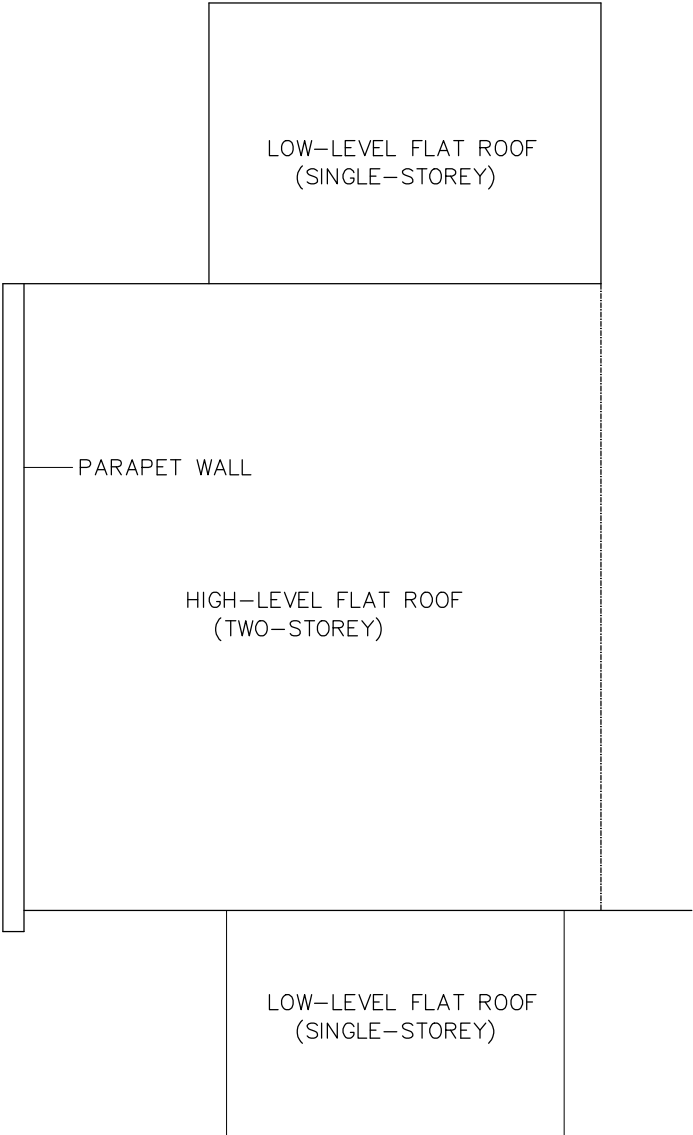

EXISTING

FOR MR C. POOLE		
SITE 26 CANAL ROAD, YAPTON, WEST SUSSEX. BN18 0HD		
TITLE ROOF PLANS – EXISTING & PROPOSED		
SCALE 1:100	DRAWN AH 5/21	DRAWING NO. 05 REV