


Dimensions to be checked on site before commencing work. Any discrepancies shall be reported to the architect immediately.

Do not scale from these drawings except for planning purposes. Use figured dimensions only.

Where applicable this drawing is to be read in conjunction with other consultants' drawings.



PROPOSED GYM / HOBBY ROOM STRUCTURE, covered on JB Architecture drawing BR.497.05
PROPOSED WORKSHOP STRUCTURE, covered on JB Architecture drawing BR.497.06

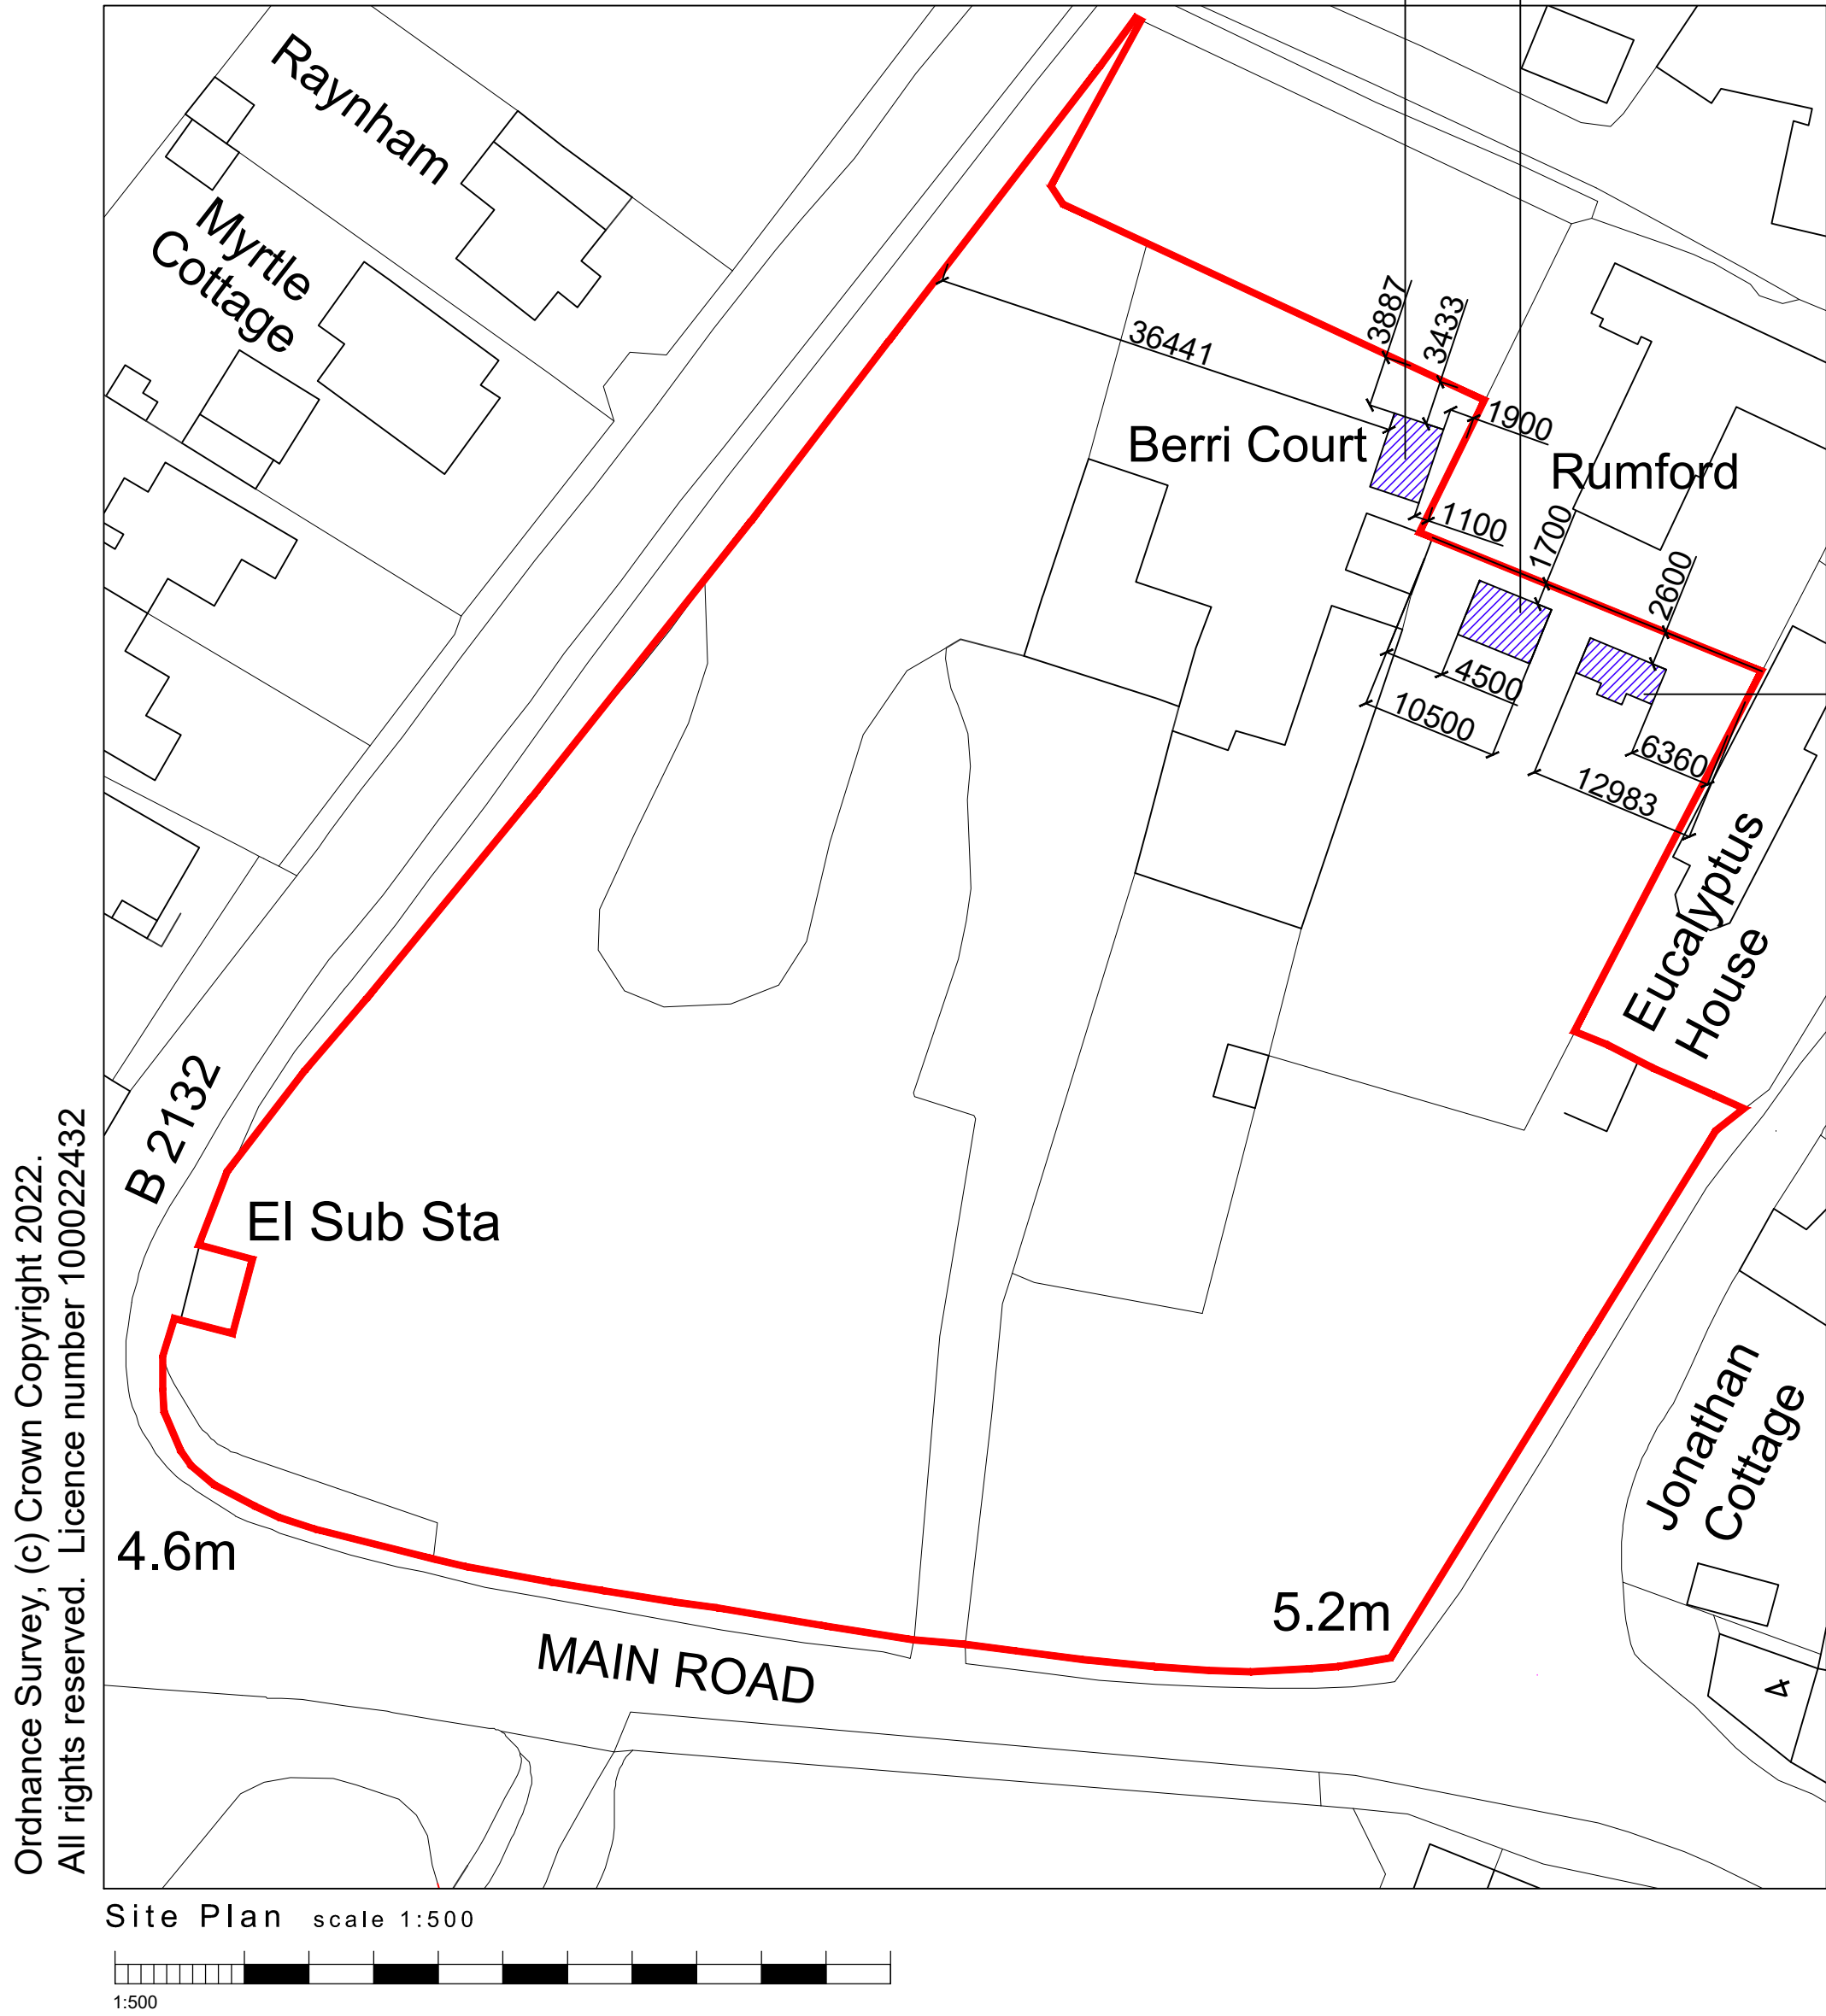

PROPOSED
ALITEX
GREENHOUSE
STRUCTURE

ALITEX PROPOSALS COVERED IN
DOCUMENTATION PROVIDED BY ALITEX
GREENHOUSE & CONSERVATORIES.

DRAWING NUMBERS:
NT/HARD30539_GP. Sheet 1 of 2
NT/HARD30539_GP. Sheet 2 of 2

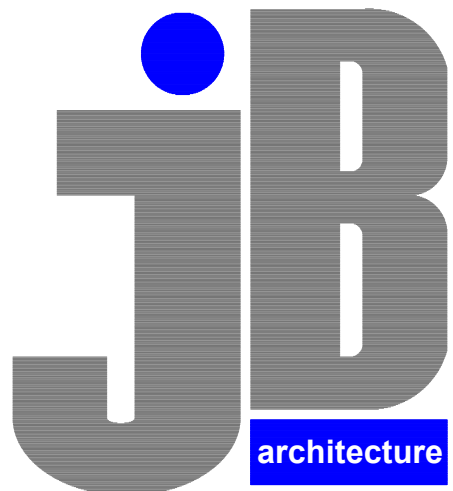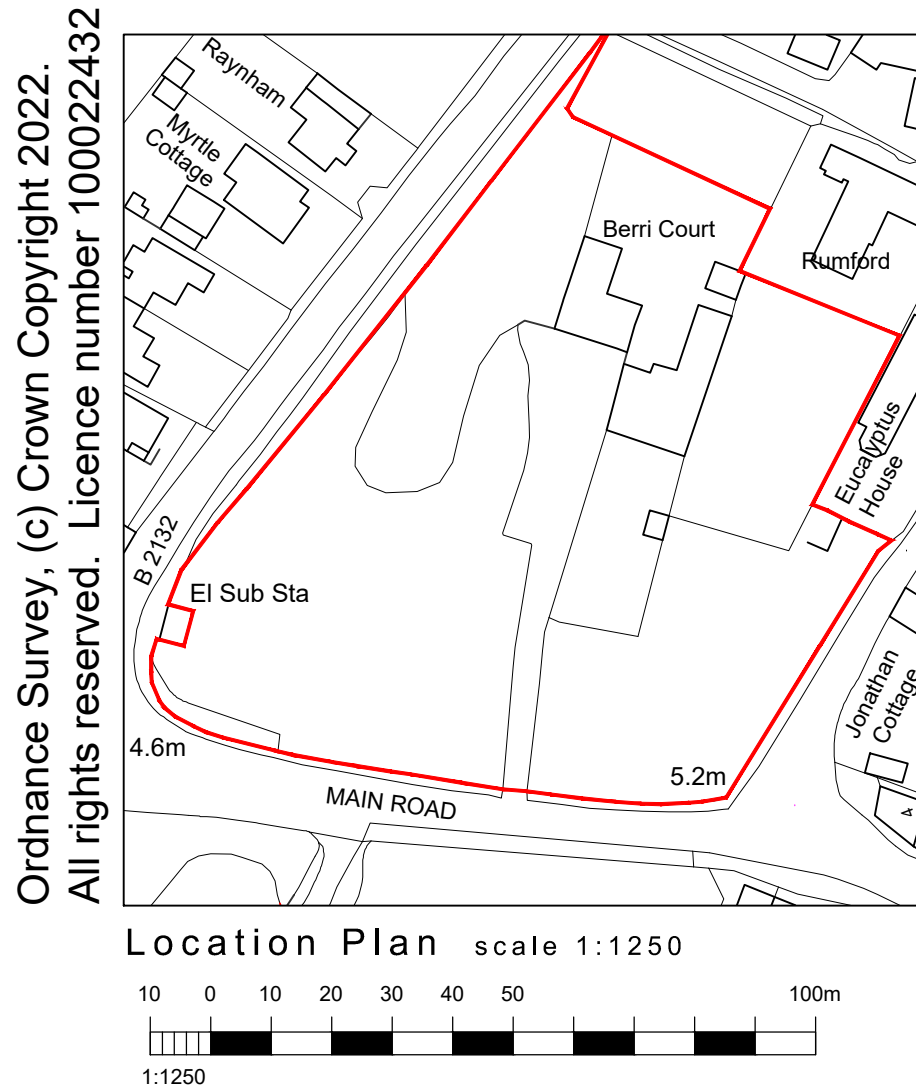

JB ARCHITECTURE
E: admin@jb-architecturedesign.com
W: www.jb-architecturedesign.com
T: 01243 933732

rev:	note:	date:
F	Updated outbuilding positioning indicated.	23.05.22
E	Updated ProMap added.	09.05.22
D	Further site dimensions added.	24.03.22
C	Block plan scale updated.	23.03.22
B	Updated following client feedback.	04.03.22
A	Updated following client feedback.	17.02.22

For
MR MIKE HARDING

Project
**PROPOSED WORKSHOP STRUCTURE
BERRICOURT, MAIN ROAD,
ARUNDEL, WEST SUSSEX,
BN18 0ED**

Title
SITE PLANS

Date	Drawn	Scale	Checked
FEB 22	SR	as noted @ A1	-
Job Number	Drawing Number	Revision	
BR-497.22	-01	F	

IMPORTANT NOTE:

Do not scale from these drawings except for planning purposes. Use figured dimensions only.

Information relating to the structure i.e. foundation design, joist / steel sizes & padstone requirements are to be confirmed by the Structural Engineer.

Where structural items have been shown / annotated, this is indicative, details of which need further clarification from the Structural Engineer.