
 


site plan

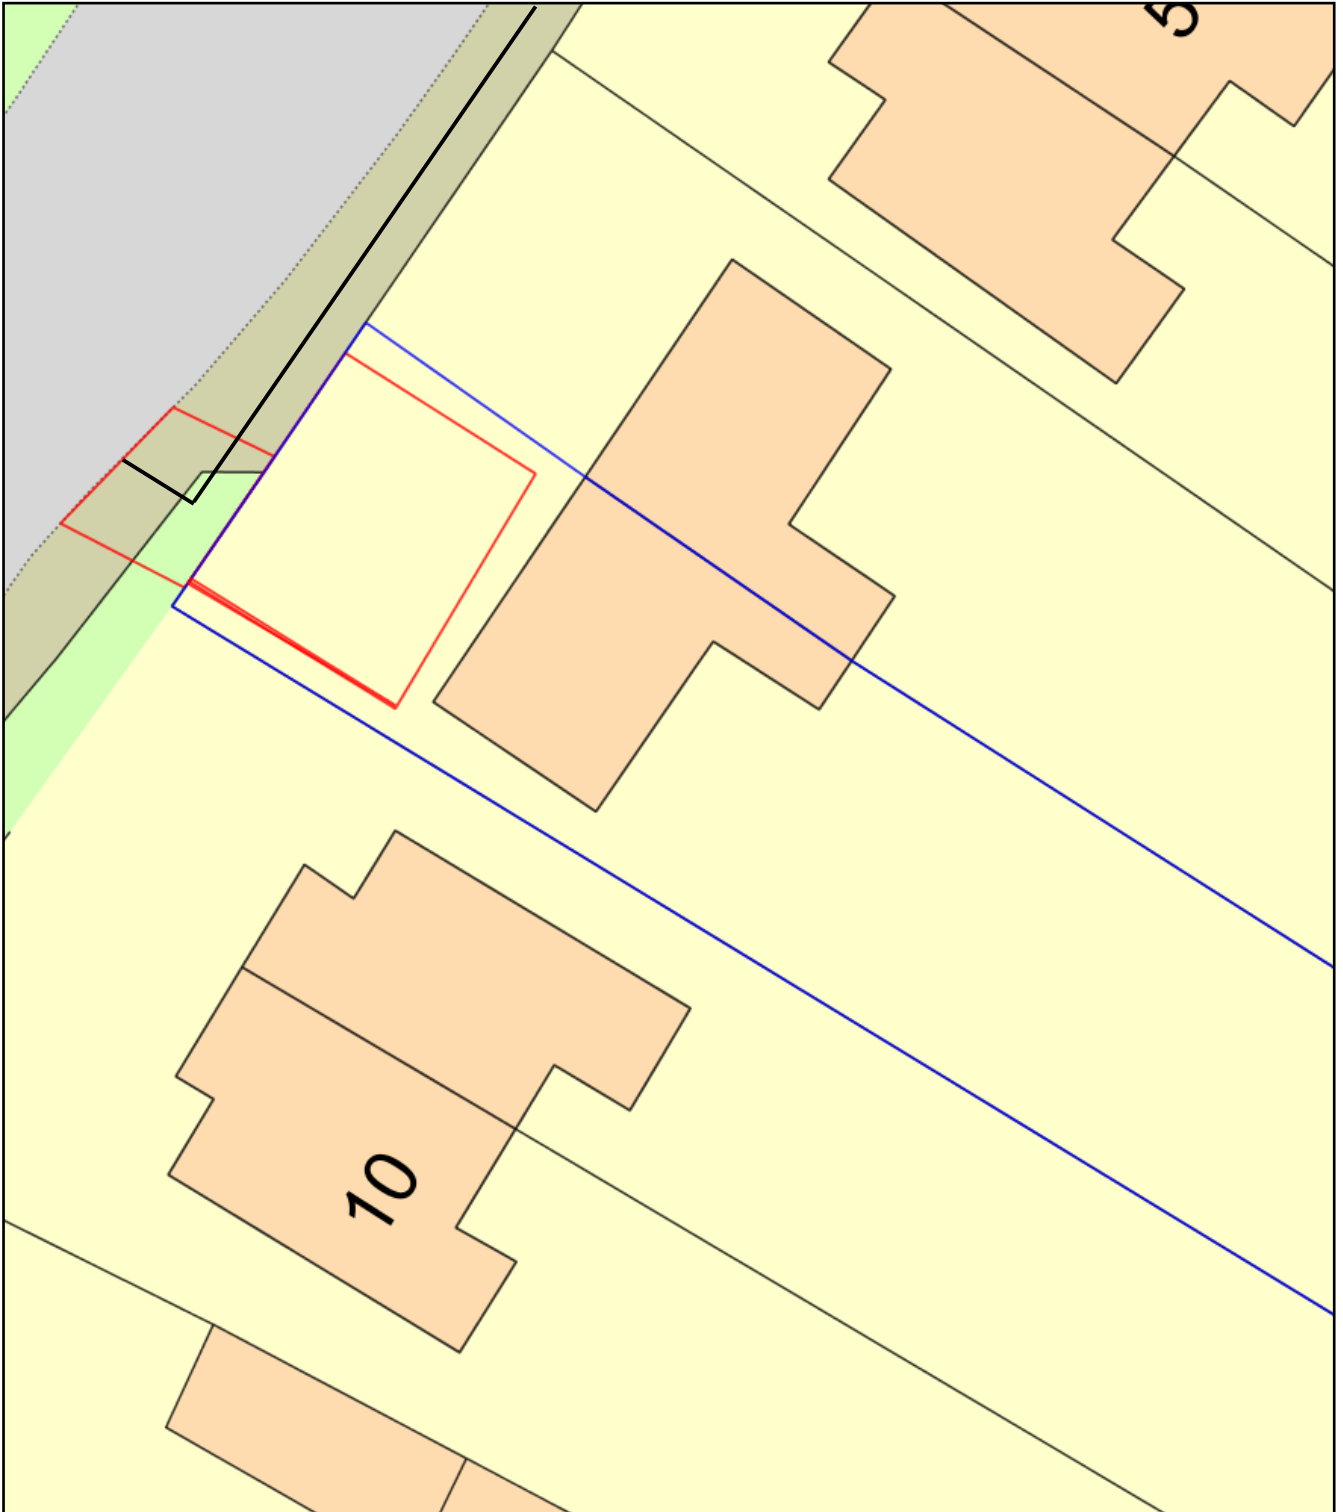

Plan Produced for: Mr P Stubbs

Date Produced: 08 Aug 2018

Plan Reference Number: TQRQM18220204127594

Scale: 1:200 @ A4