

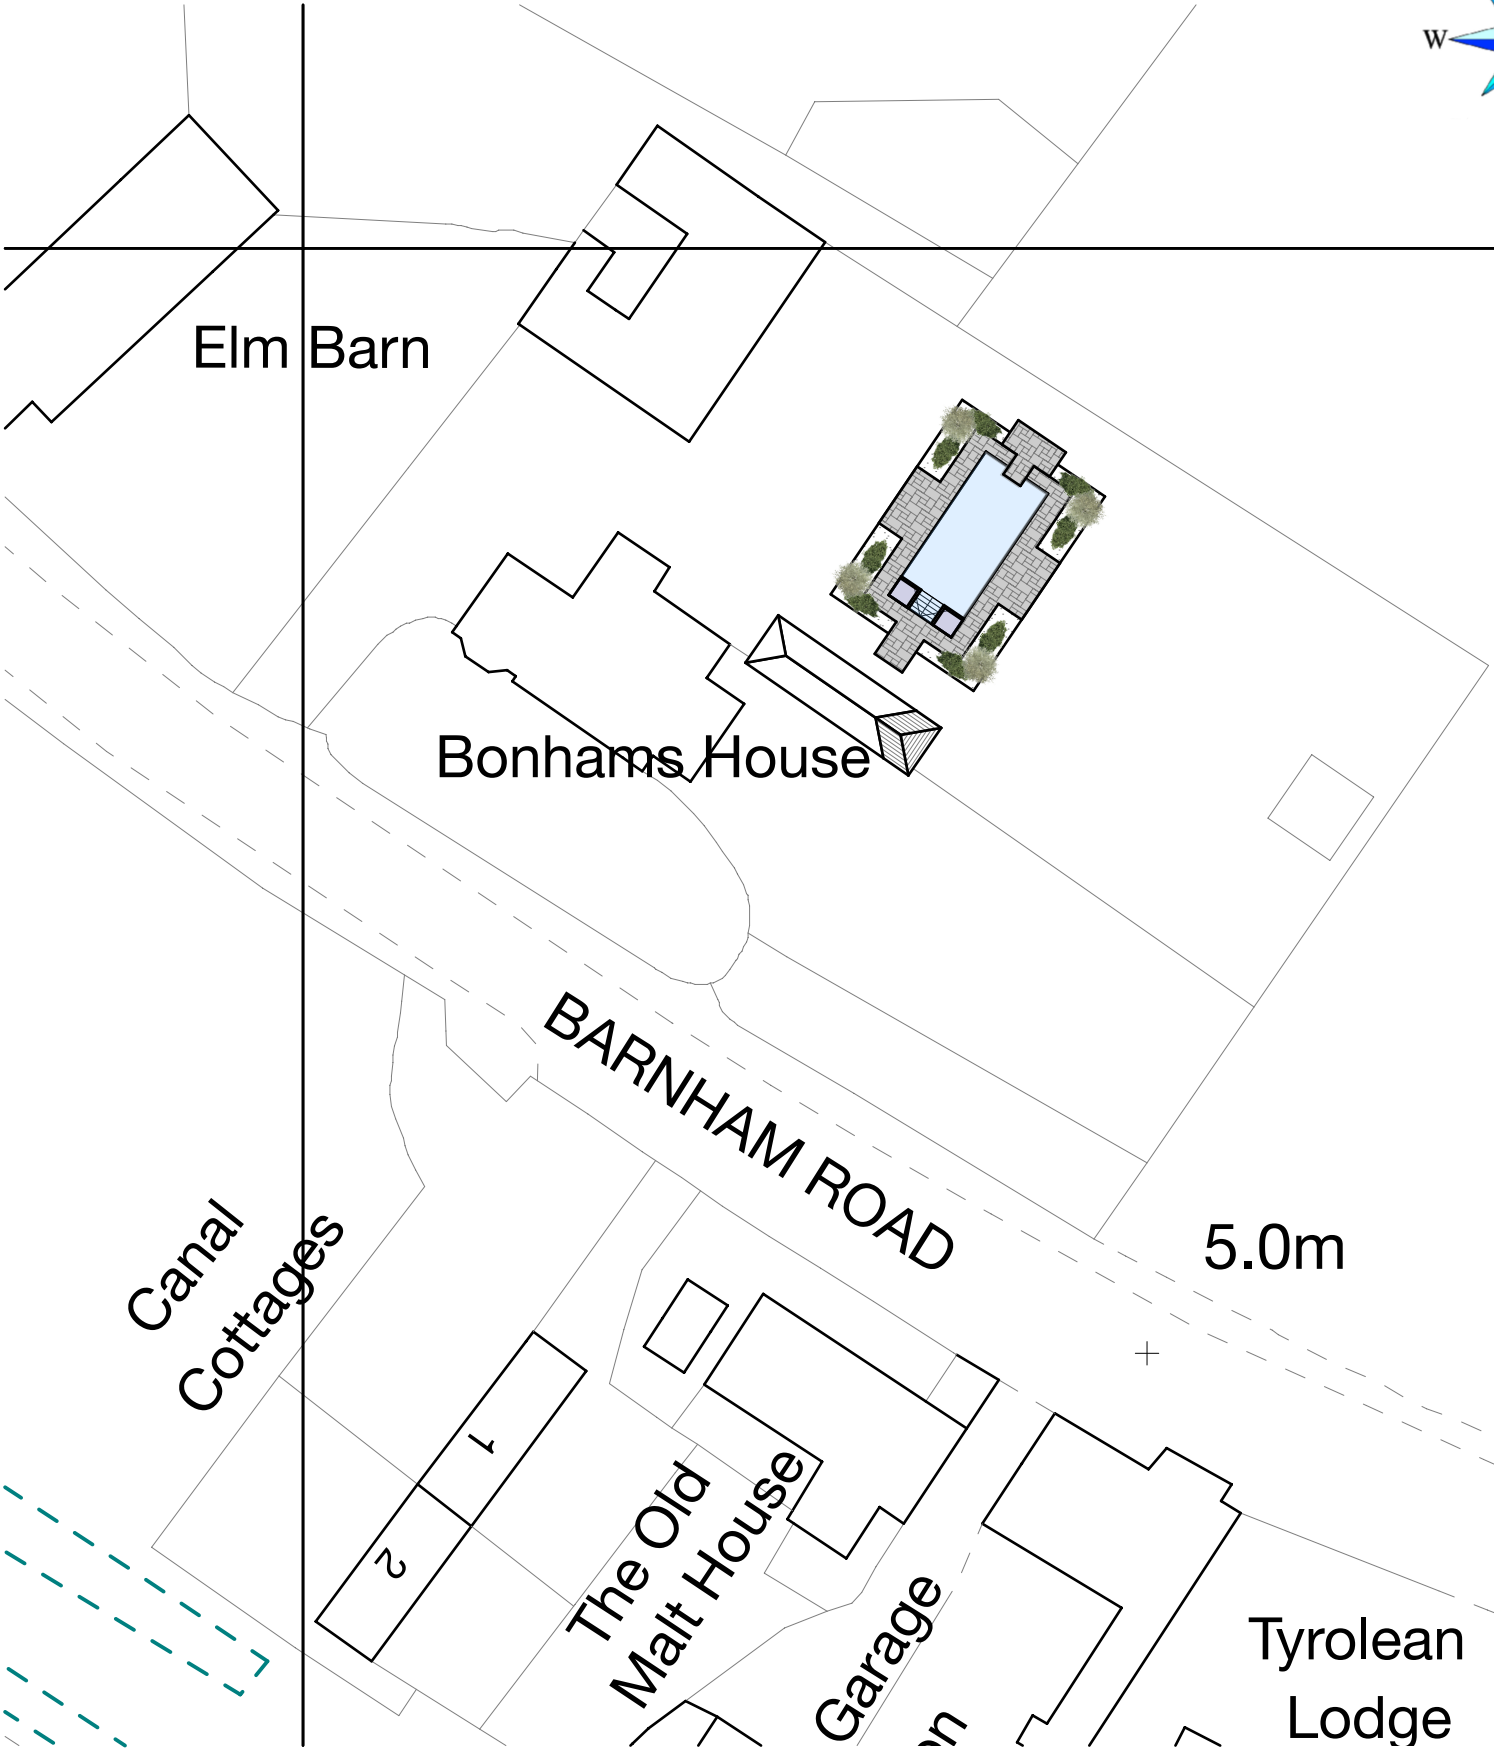


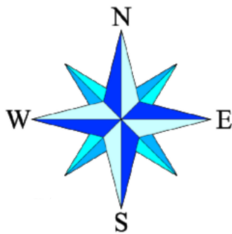

BLOCK PLAN 1:500

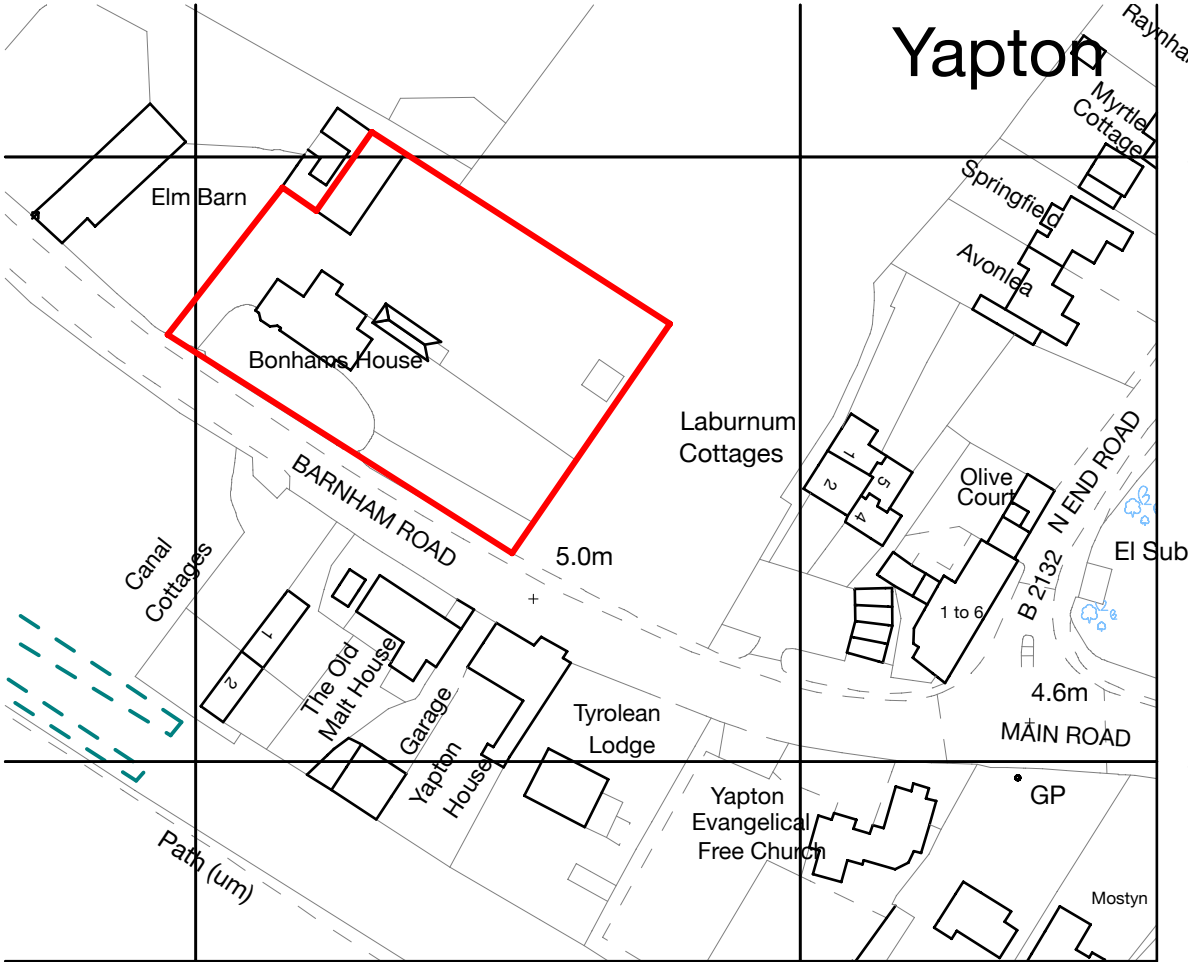

LOCATION PLAN 1:1250

FULLER
ASSOCIATES

Chartered Surveyors • Architectural Design

tel: 01903 885444 email: info@a-fuller.co.uk
www.andrewfuller.co.uk
Norton Studio, School Lane, Arundel, West Sussex, BN16



Job Title
**Bonhams House, Yap
New Swimming Pool
Pool house extension**

Client
Mr & Mrs D Barnes

Drawing Name
Site Plans

Drawing Status
Planning

Drawn by **AF** Date **Dec**
Checked by Date

Drawing Scale
1: 500, 1:1250 at 1/

Drawing No Status Revision
181430/ 03

This drawing is the property of Fuller Associates and is not to be copied reproduced, retained or disclosed to any unauthorised person either wholly or in part without prior consent. Do not scale from this drawing except for Planning purposes. Use all figured dimensions only. All figured dimensions to be checked on site prior to construction. All discrepancies, errors and omissions to be reported to Fuller Associates prior to construction. Layout and dimensions of existing building to be checked on site.