


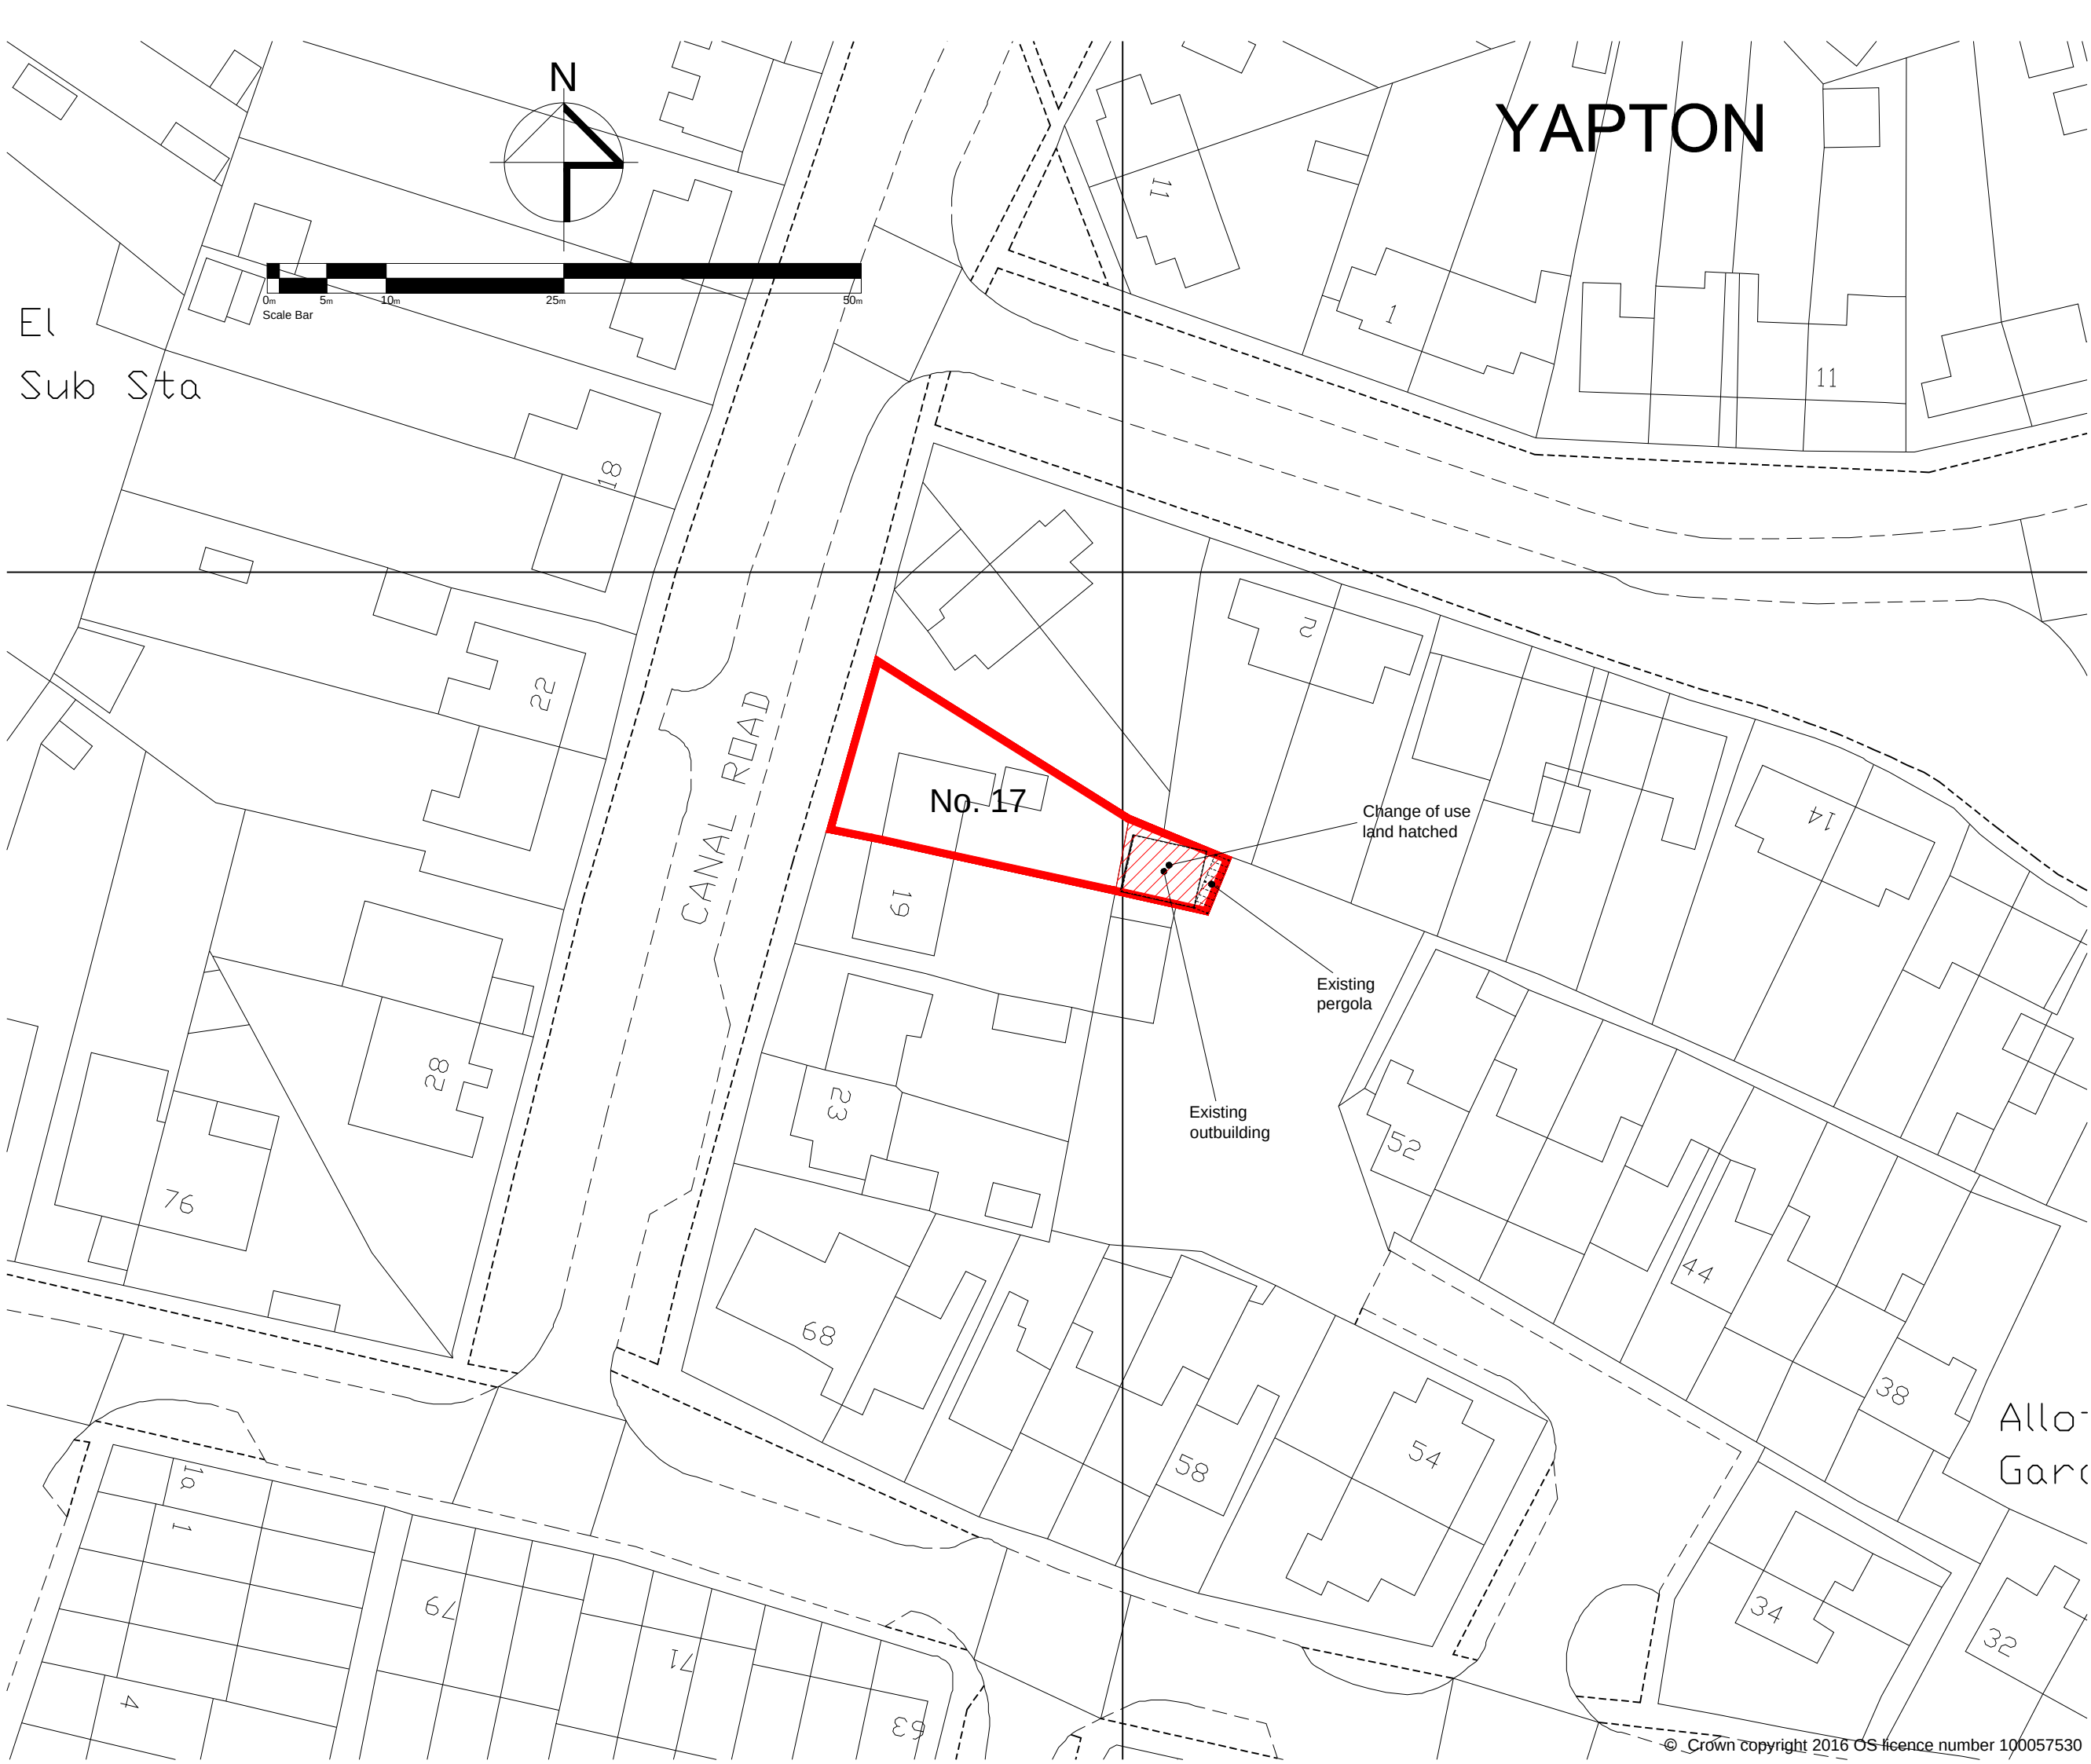


NOTES

COPYRIGHT
This drawing is the copyright of Robert N Thornton and may not be altered or reproduced in any way without written authority.

QUALIFICATION
Written dimensions supersede scale dimensions. All dimensions to be checked on site before work is put in hand. This drawing is to be used only for the work intended as described on the title panel. All works or materials indicated on this drawing are to be the latest relevant British Standard and carried out in accordance with the relevant British Standards Code of Practice or recognised Institute or trade association recommendations and publications. This drawing is to be read in conjunction with all other Consultants drawings as applicable to the project.

revision date amendment
A 24.01.20 Amended for planning validation.

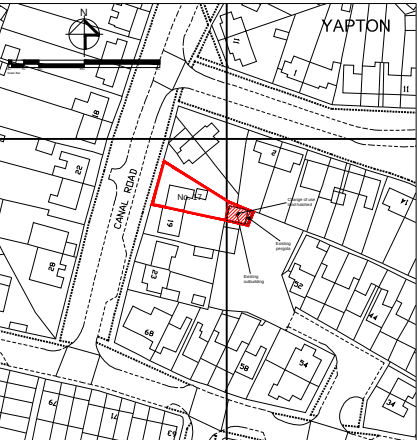

LOCATION PLAN
Scale 1:2500

client
MR & MRS K WATKINS

project
**OUTBUILDING
No.17 CANAL ROAD
YAPTON
WEST SUSSEX**

title
**EXISTING
LOCATION & SITE PLAN**

drawn CAD/RNT	date 08.01.20
scale 1:500@A3	number 1924.010A