

NOTE
THIS DRAWING MAY BE SCALED FOR PLANNING PURPOSES ONLY.


ALL DIMENSIONS TO BE CHECKED ON SITE PRIOR TO COMMENCEMENT OF WORK. ALL DIMENSIONS RELATING TO SUB-CONTRACTORS OR SUPPLIERS WORK MUST BE CHECKED AND AGREED BETWEEN THE GENERAL CONTRACTOR, THE SUB-CONTRACTOR(S) AND / OR SUPPLIER(S). ALL DIMENSIONS ARE IN MILLIMETRES. ALL WORKS OR MATERIALS INDICATED ON THE DRAWING ARE TO BE TO THE LATEST BRITISH STANDARDS AND ARE TO BE CARRIED OUT IN ACCORDANCE WITH THE RELEVANT CODES OF PRACTICE OR RECOGNISED TRADE ASSOCIATION RECOMMENDATIONS AND PUBLICATIONS.

THIS DRAWING TO BE READ IN CONJUNCTION WITH ALL RELEVANT DRAWINGS AND SPECIFICATIONS OF OTHER CONSULTANTS.

ANY DISCREPANCIES TO BE BROUGHT TO THE ATTENTION OF PDK ARCHITECTURE AND SURVEYING . IF IN DOUBT ASK.

© THIS DRAWING IS THE COPYRIGHT OF PDK ARCHITECTURE AND SURVEYING.

APPR	DATE	STATUS

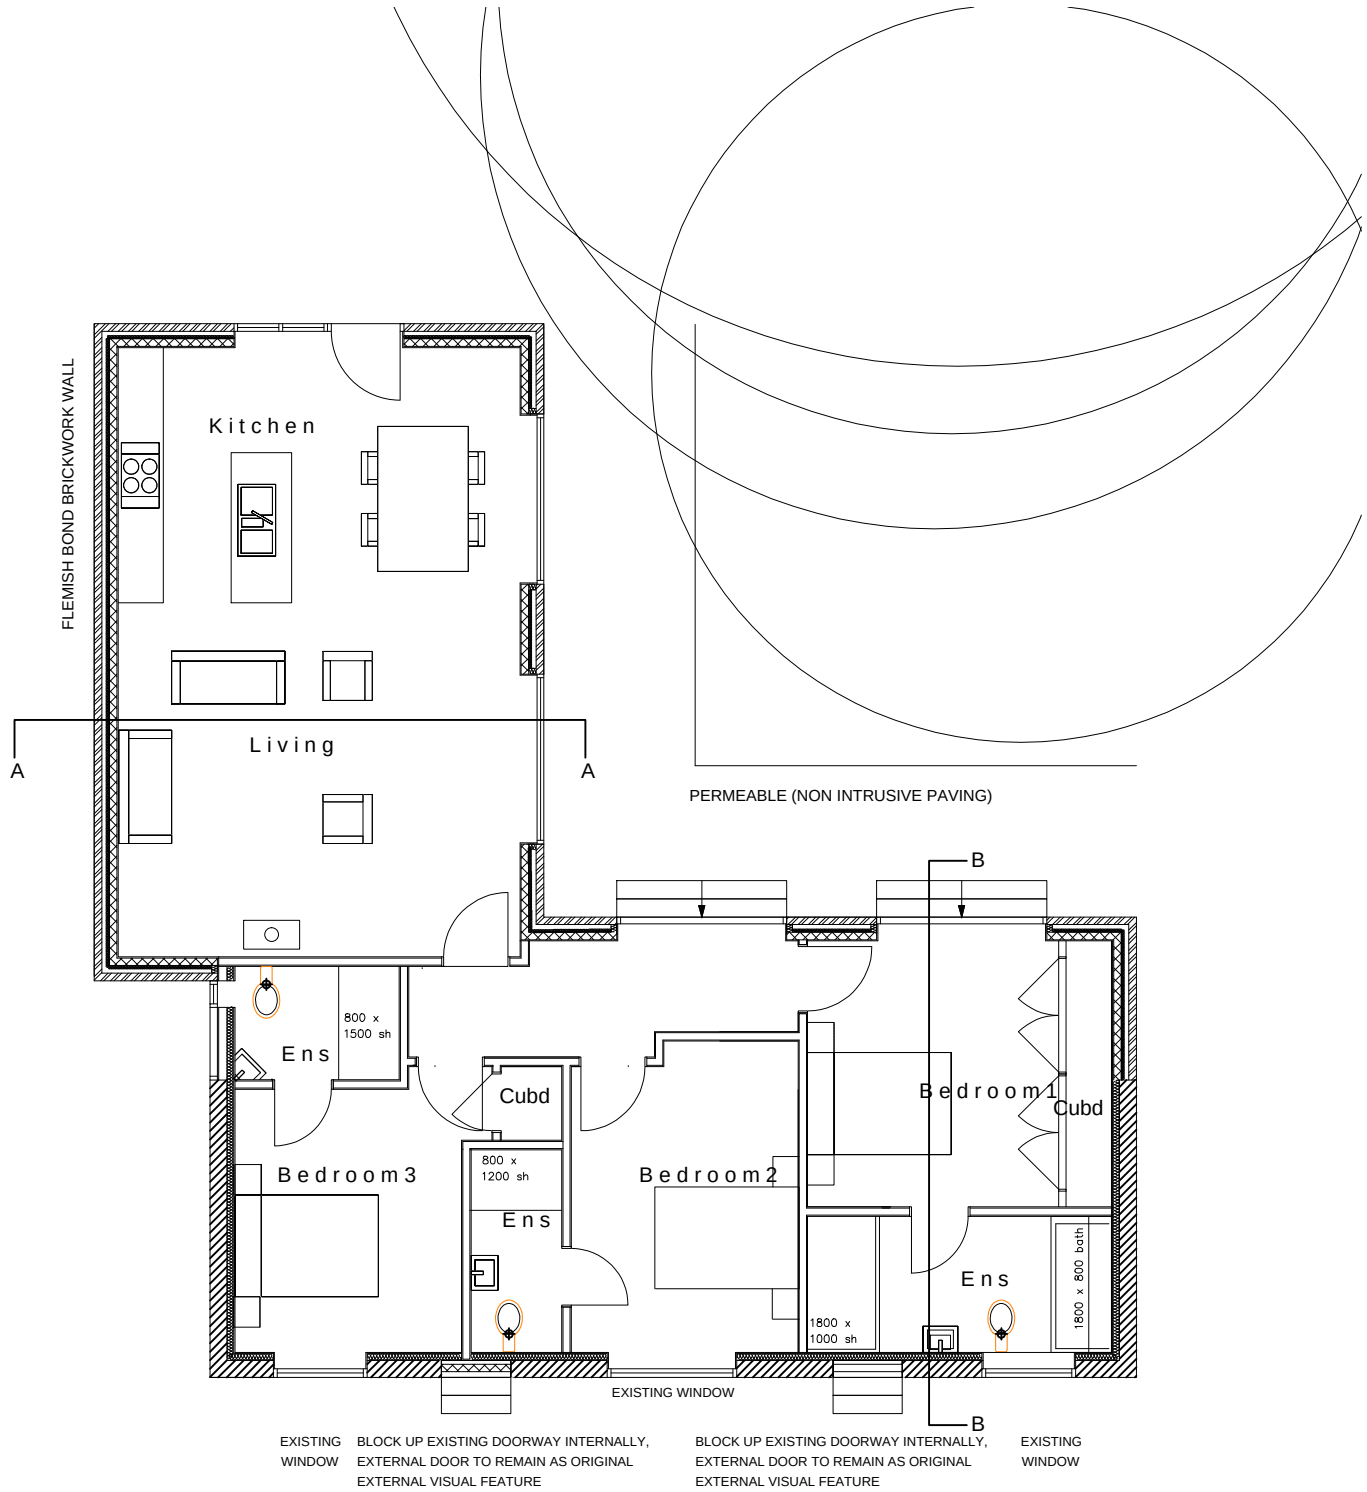

Proposed Ground Floor Plan

C	24-09-15	Minor alterations	pjc
B	02-09-15	Existing plan removed	pjc
A	14-07-15	Cubds added	pjc

REV	DATE	AMENDMENT	BY																				
<table><tr><td>PROJECT</td><td colspan="3">Plot 5 Hobbs Court Farm Biolsham Road Yapton, West Sussex</td></tr><tr><td>DRAWING</td><td colspan="3">Proposed Plan</td></tr><tr><td>Date</td><td>May 2015</td><td>Drawn By</td><td>PJC</td></tr><tr><td>Scale</td><td>100 @ A3</td><td>Iss. App. By</td><td>DKC</td></tr><tr><td>Drawing No</td><td>508 C</td><td>File Location</td><td>0060</td></tr></table>				PROJECT	Plot 5 Hobbs Court Farm Biolsham Road Yapton, West Sussex			DRAWING	Proposed Plan			Date	May 2015	Drawn By	PJC	Scale	100 @ A3	Iss. App. By	DKC	Drawing No	508 C	File Location	0060
PROJECT	Plot 5 Hobbs Court Farm Biolsham Road Yapton, West Sussex																						
DRAWING	Proposed Plan																						
Date	May 2015	Drawn By	PJC																				
Scale	100 @ A3	Iss. App. By	DKC																				
Drawing No	508 C	File Location	0060																				
<table><tr><td></td><td></td><td colspan="2">29 Breach Avenue, Southbourne, Emsworth, PO10 8NB T: 01243 697164 M: 07879471666 www.pdkconsulting.co.uk</td></tr><tr><td colspan="2">PDK Architecture and Surveying</td><td colspan="2">ARUN DISTRICT COUNCIL</td></tr></table>						29 Breach Avenue, Southbourne, Emsworth, PO10 8NB T: 01243 697164 M: 07879471666 www.pdkconsulting.co.uk		PDK Architecture and Surveying		ARUN DISTRICT COUNCIL													
		29 Breach Avenue, Southbourne, Emsworth, PO10 8NB T: 01243 697164 M: 07879471666 www.pdkconsulting.co.uk																					
PDK Architecture and Surveying		ARUN DISTRICT COUNCIL																					