



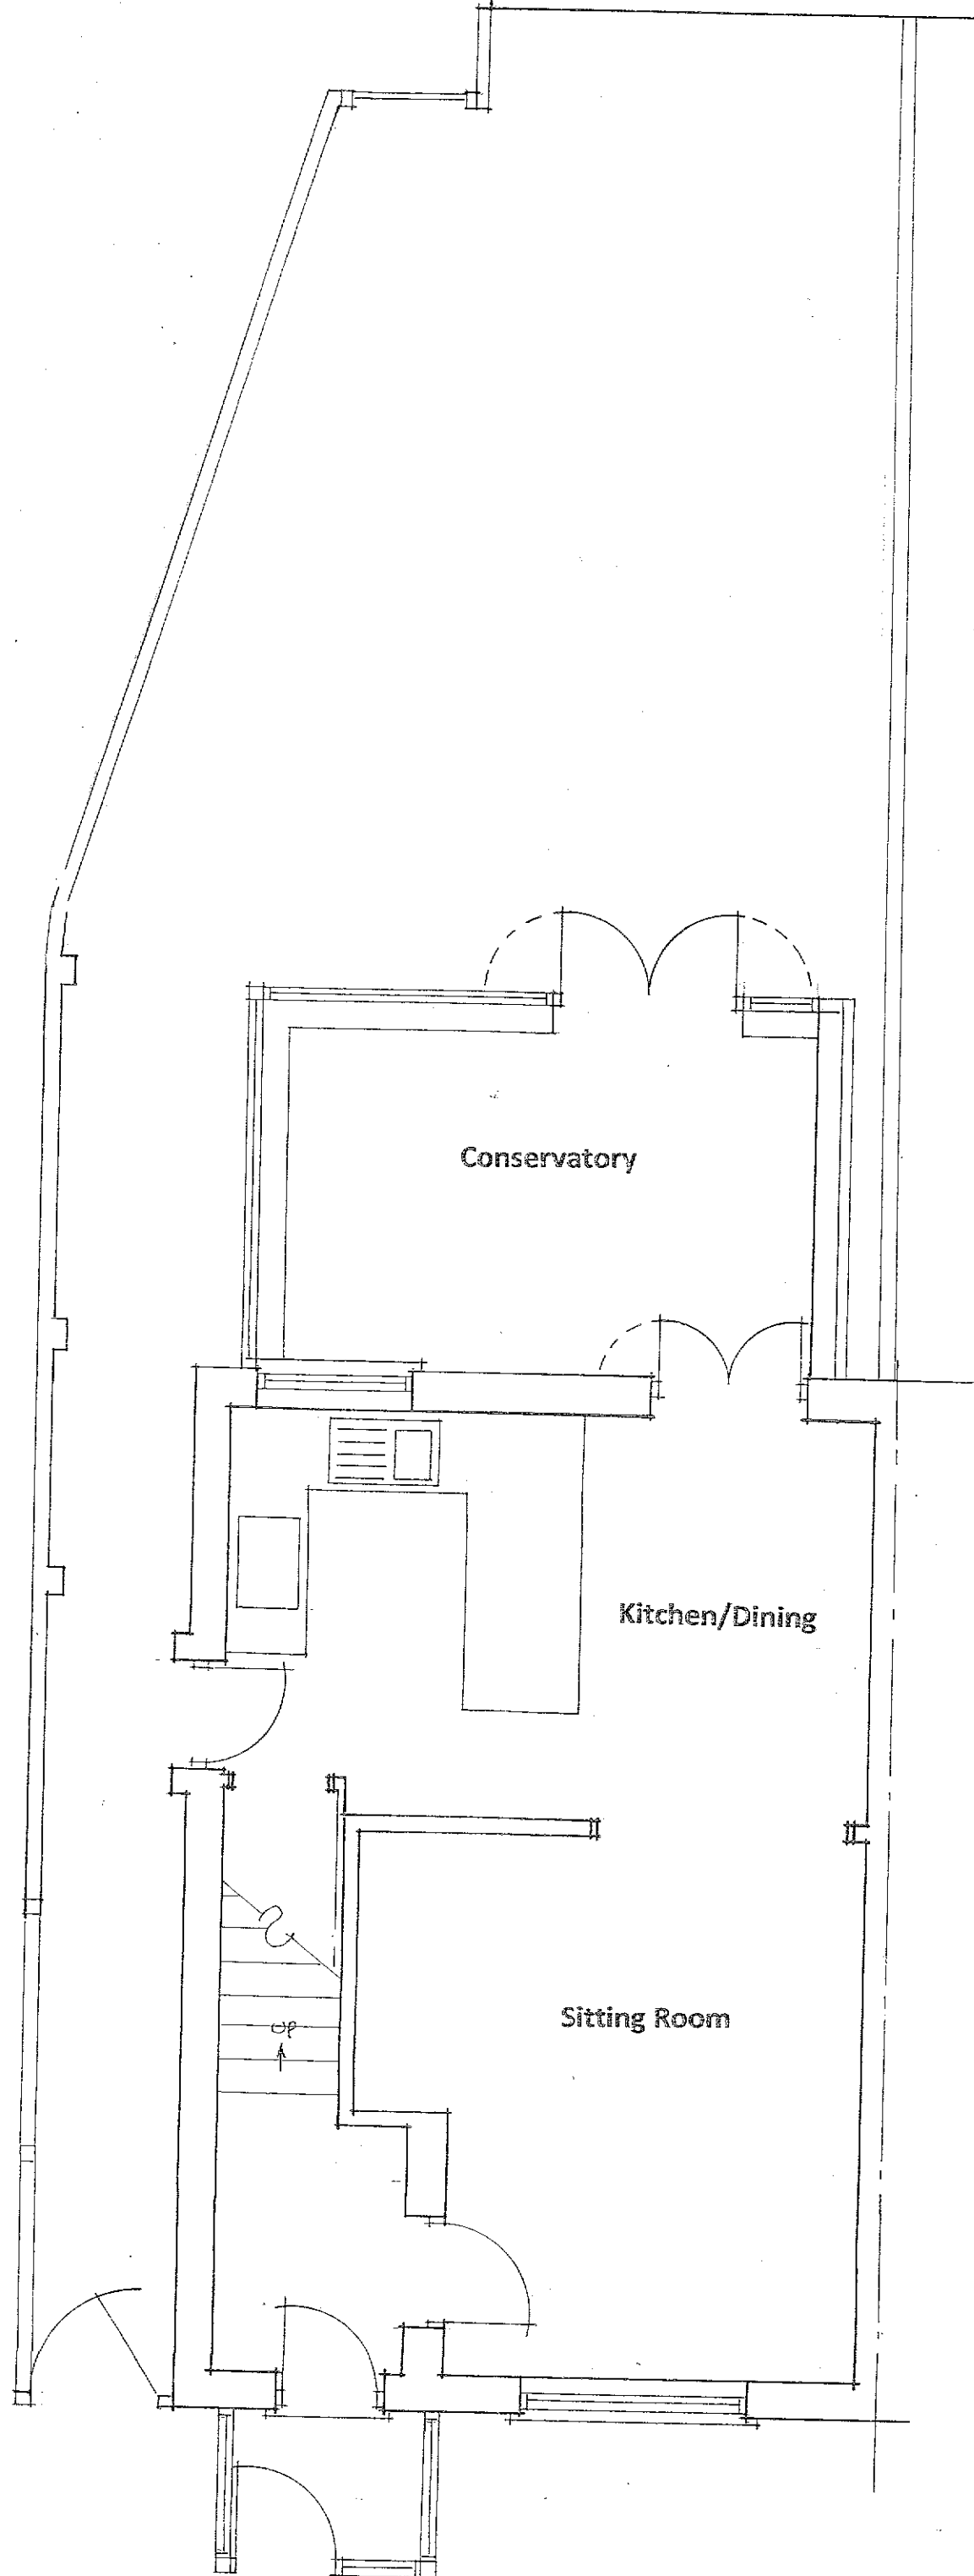

Ground Floor Plan ~ As Existing

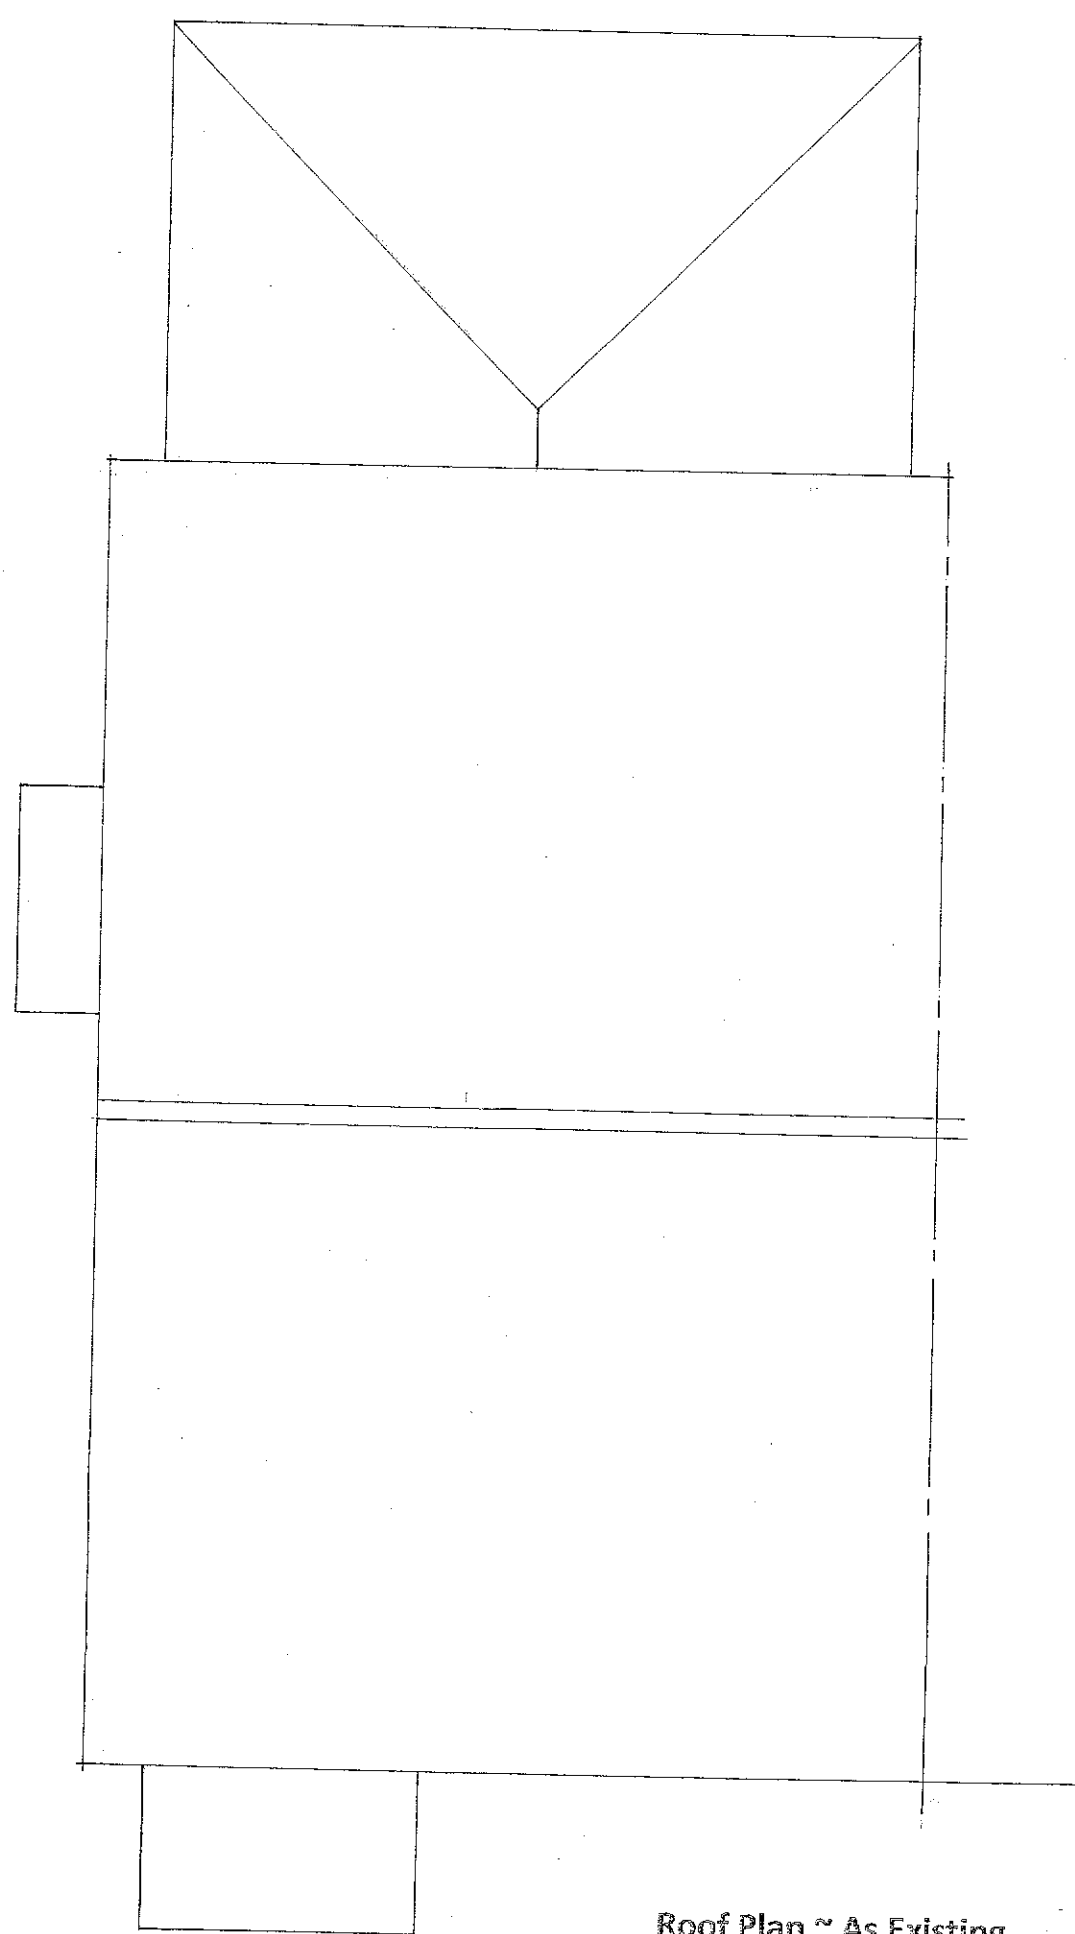

Roof Plan ~ As Existing

28, Downview Road, Yapton, Nr. Arundel, West Sussex

Mrs L. Charvill

Scale 1:50 July 2019 No. 6/20/01

Clive Fish ~ Building & Design Consultant

Tel : (01903) 732942