


28, Downview Road, Yapton, Nr. Arundel, West Sussex

Mrs L. Charvill


Scale 1 :50 July 2019 No. 6/20/06

Clive Fish ~ Building & Design Consultant

Tel : (01903) 732942

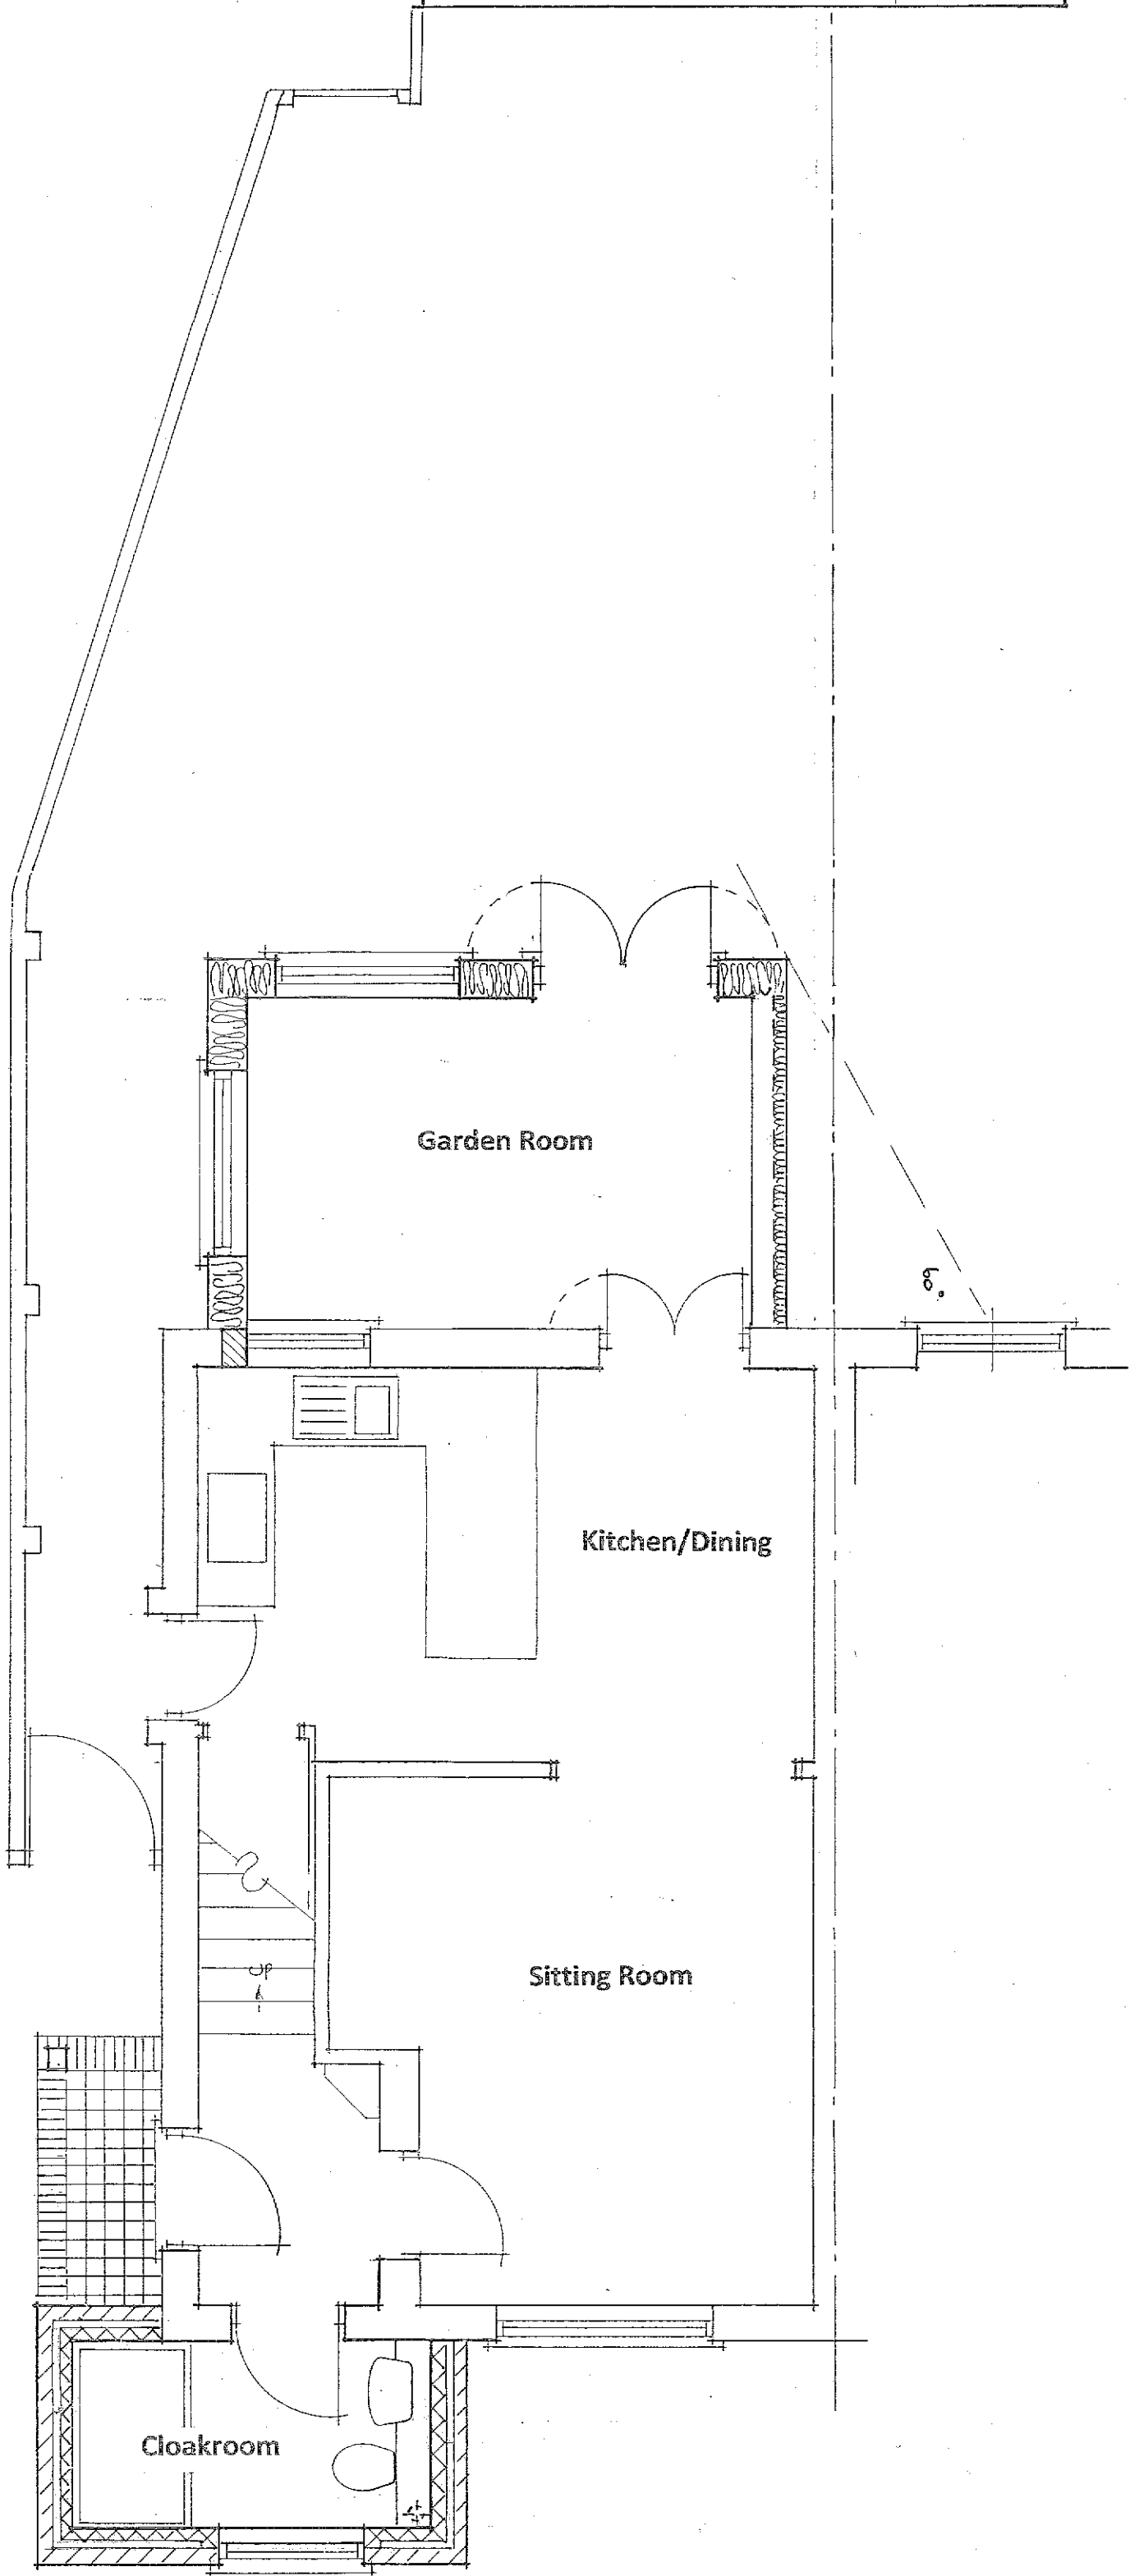

Ground Floor Plan ~ As Proposed

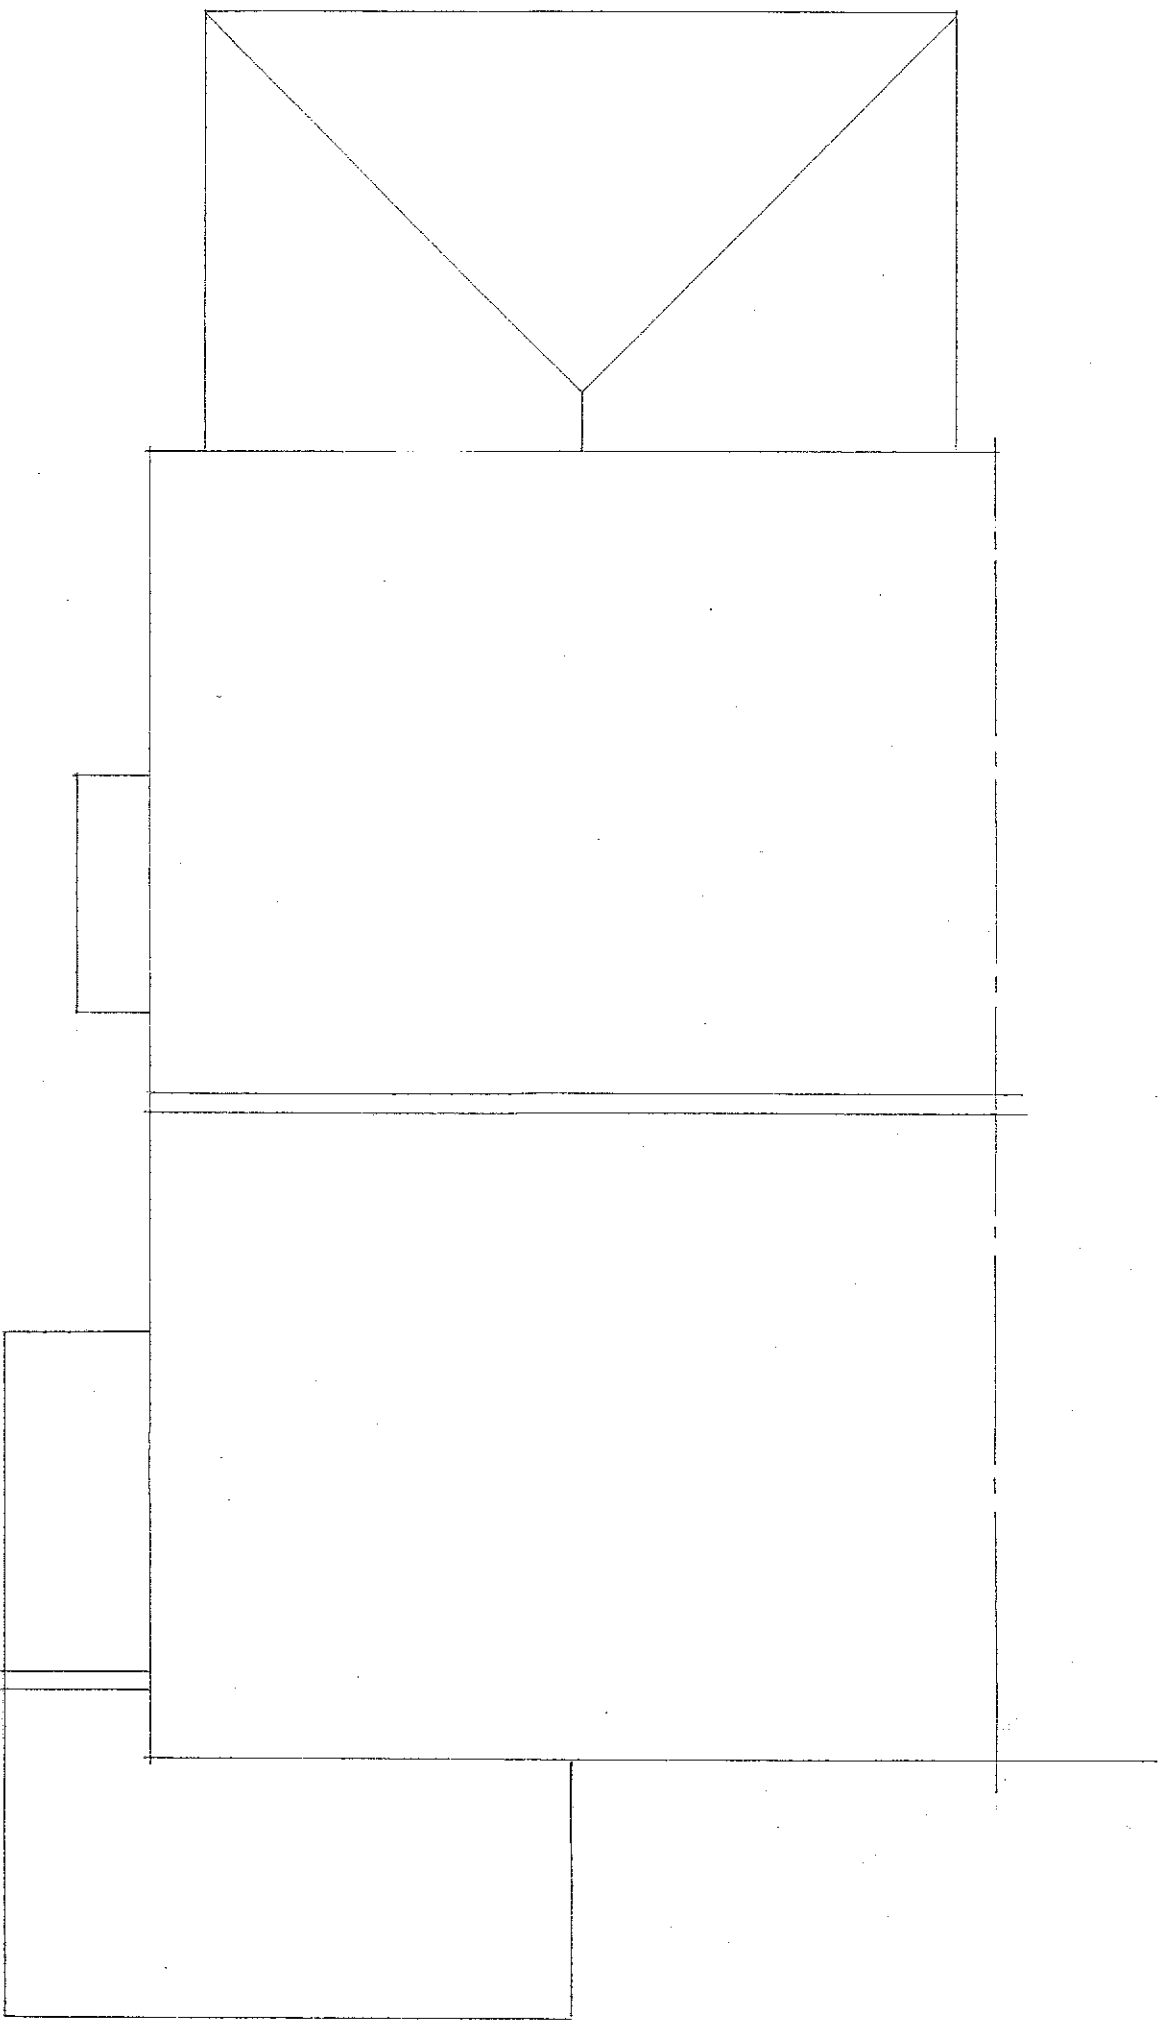

Roof Plan ~ As Proposed