




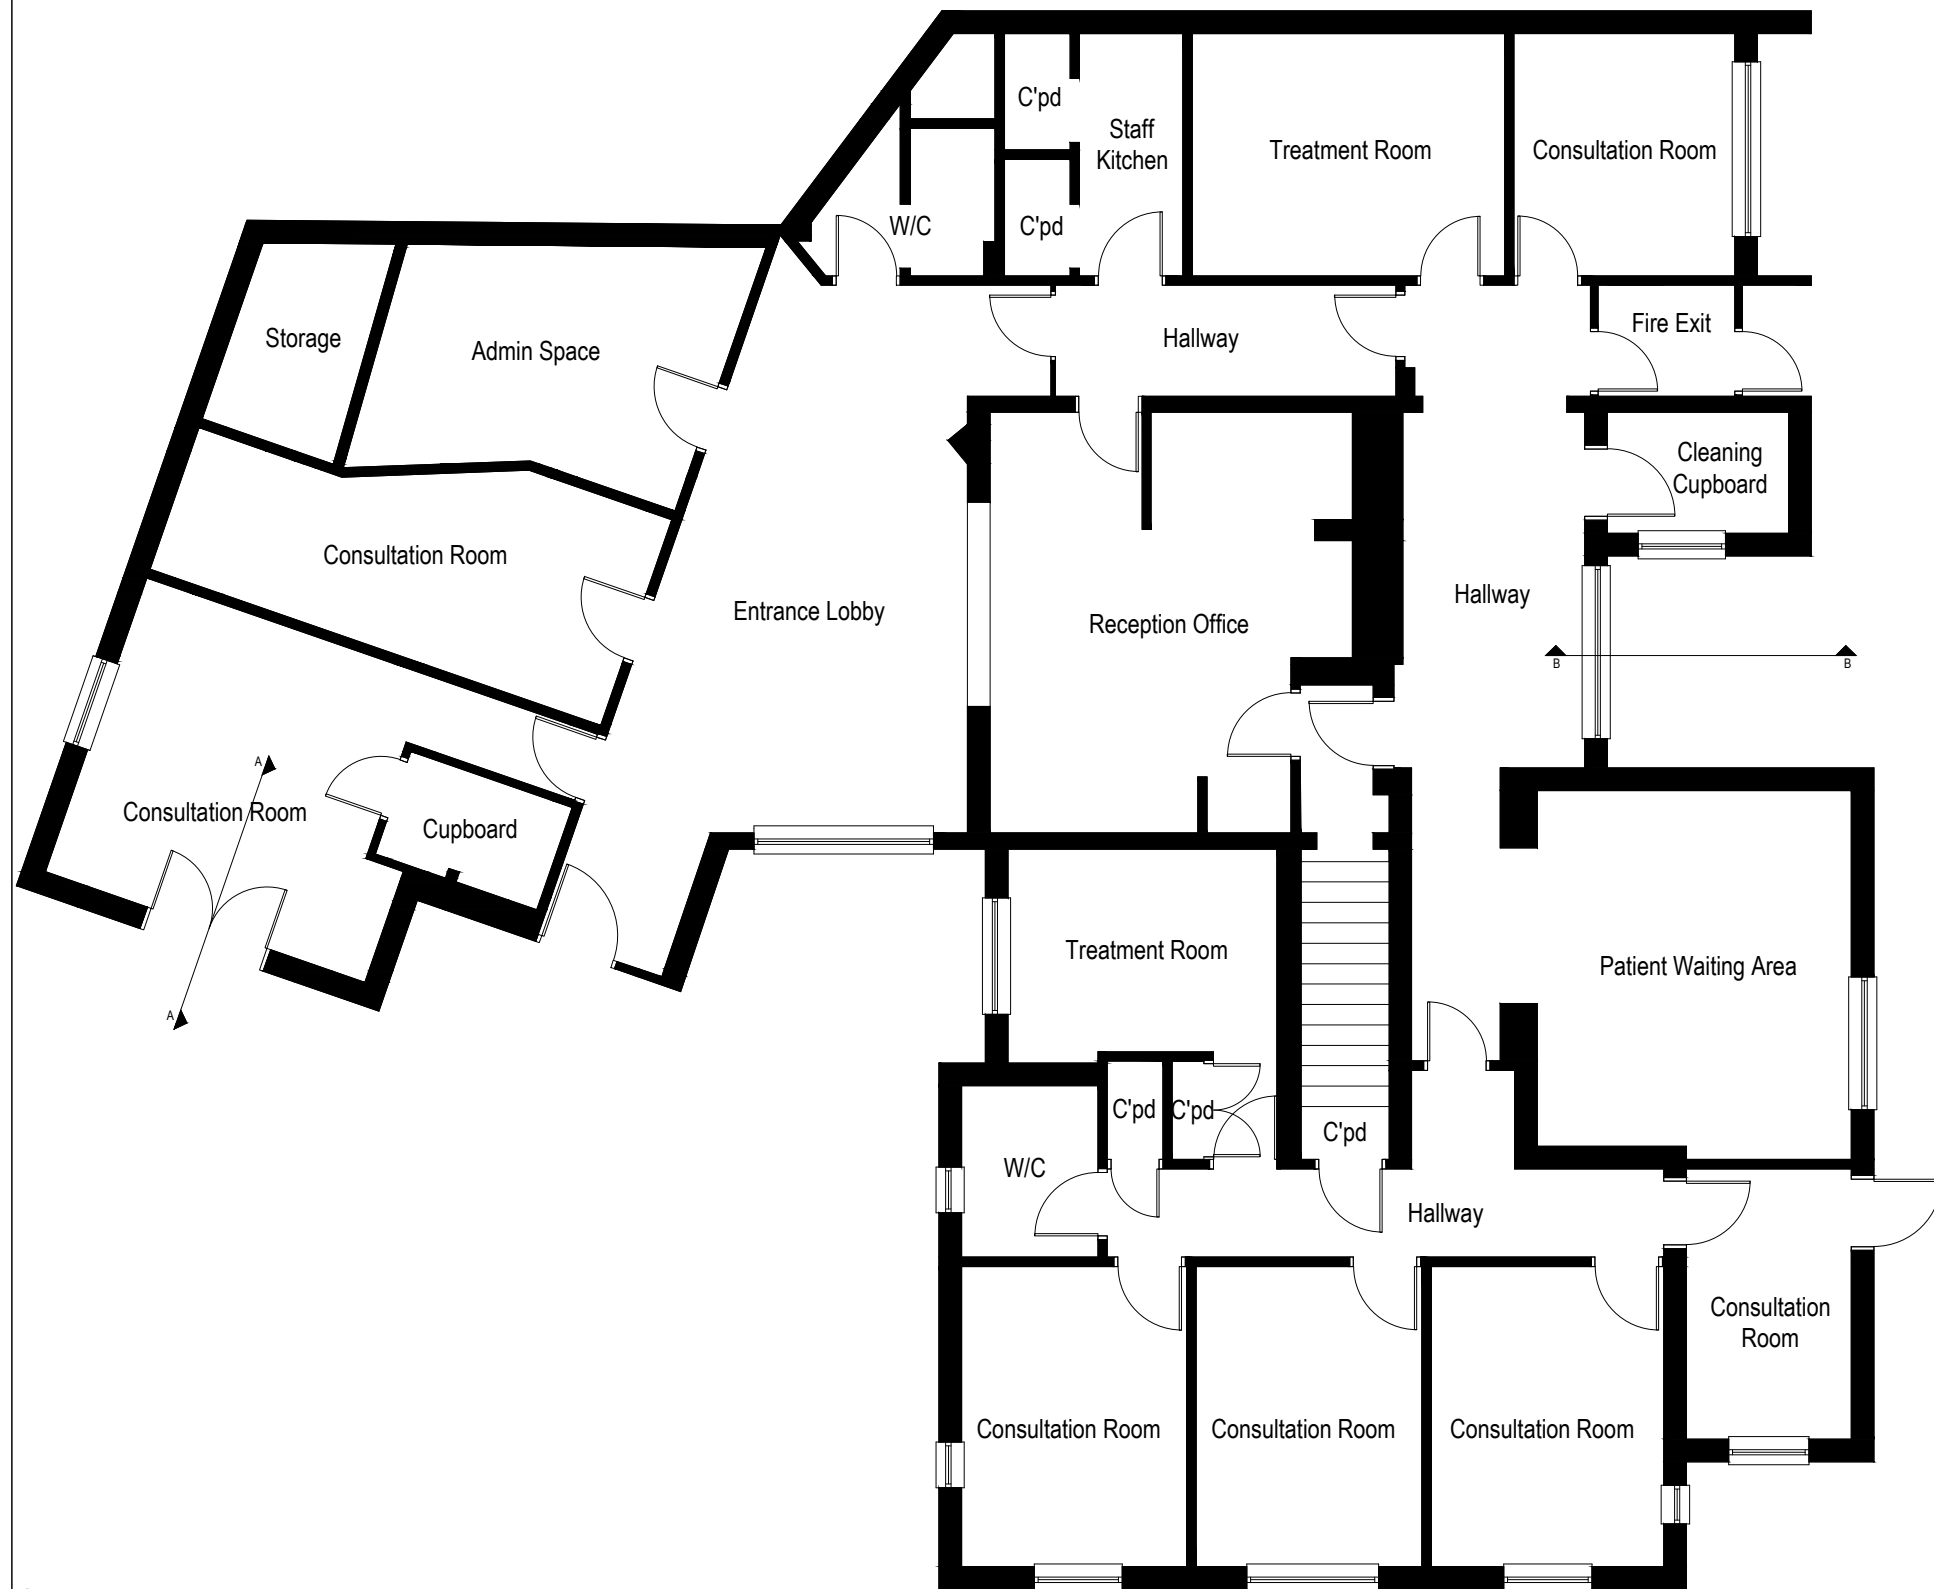

Ground Floor Plan

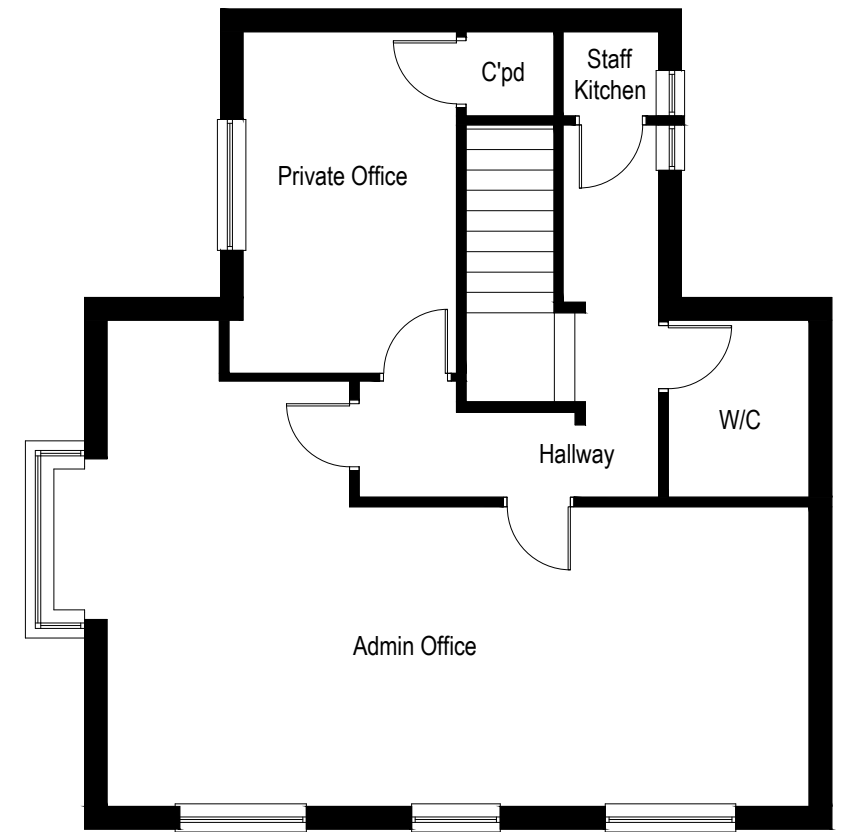

First Floor Plan

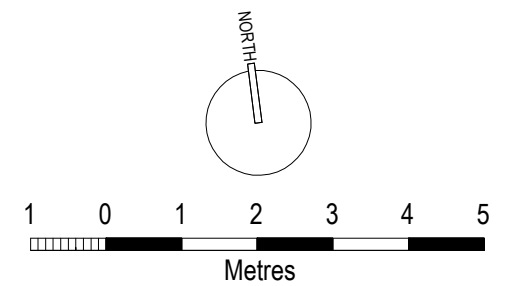

Revisions

PROJECT

**Yew Tree Surgery,
North End Road,
Yapton**

DRAWING

**Ground & First Floor Plan
Existing**

Scale	Date	Drg No
1:100@A3	June 2025	NE_EX_02
Drawn by	Revision	
RS		



Copyright

DO NOT SCALE OFF THIS DRAWING