


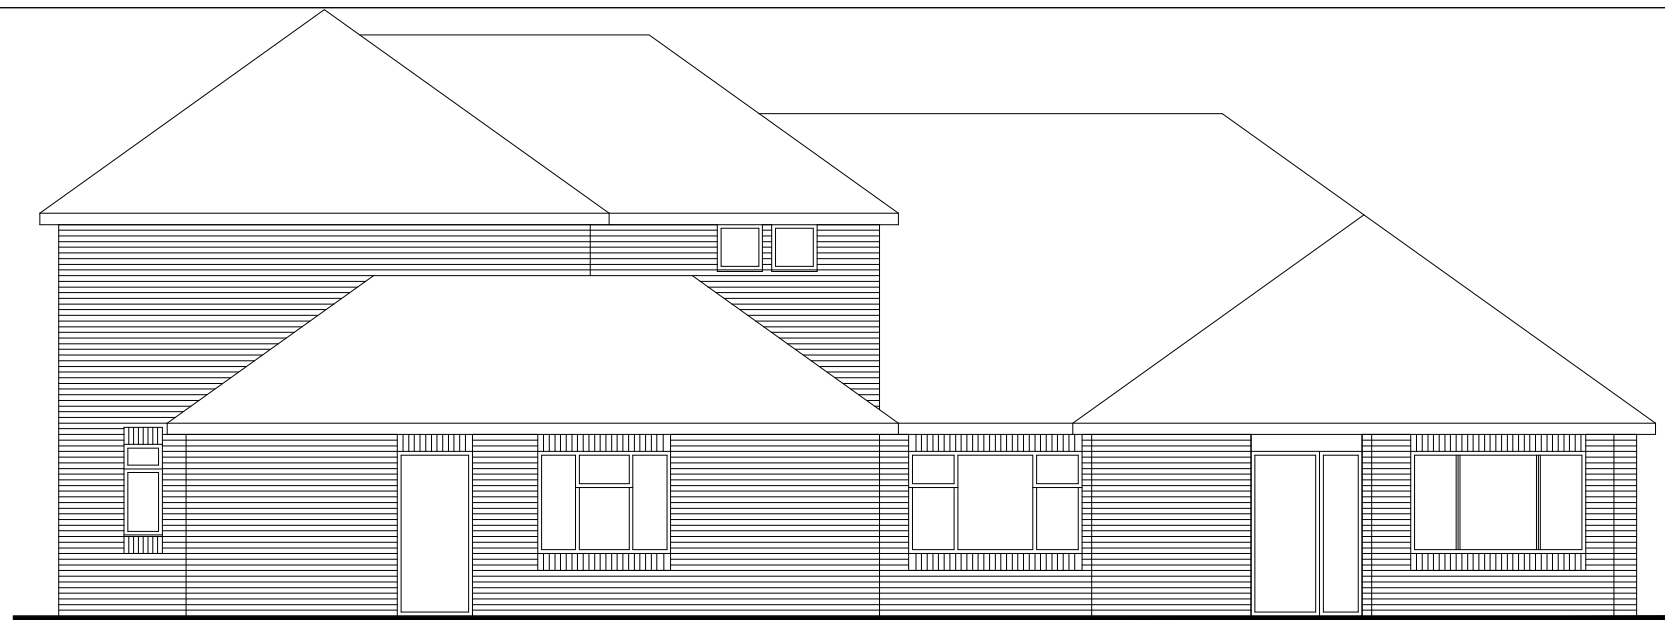


East Elevation



South Elevation



South-West Elevation

 

Revisions

PROJECT

Yew Tree Surgery,
North End Road,
Yapton

DRAWING

Elevations 1 of 2
Existing

Scale	Date	Drg No
1:100@A3	June 2025	NE_EX_04

Drawn by		Revision	
RS			



RS Architectural Designs

© Copyright

DO NOT SCALE OFF THIS DRAWING