




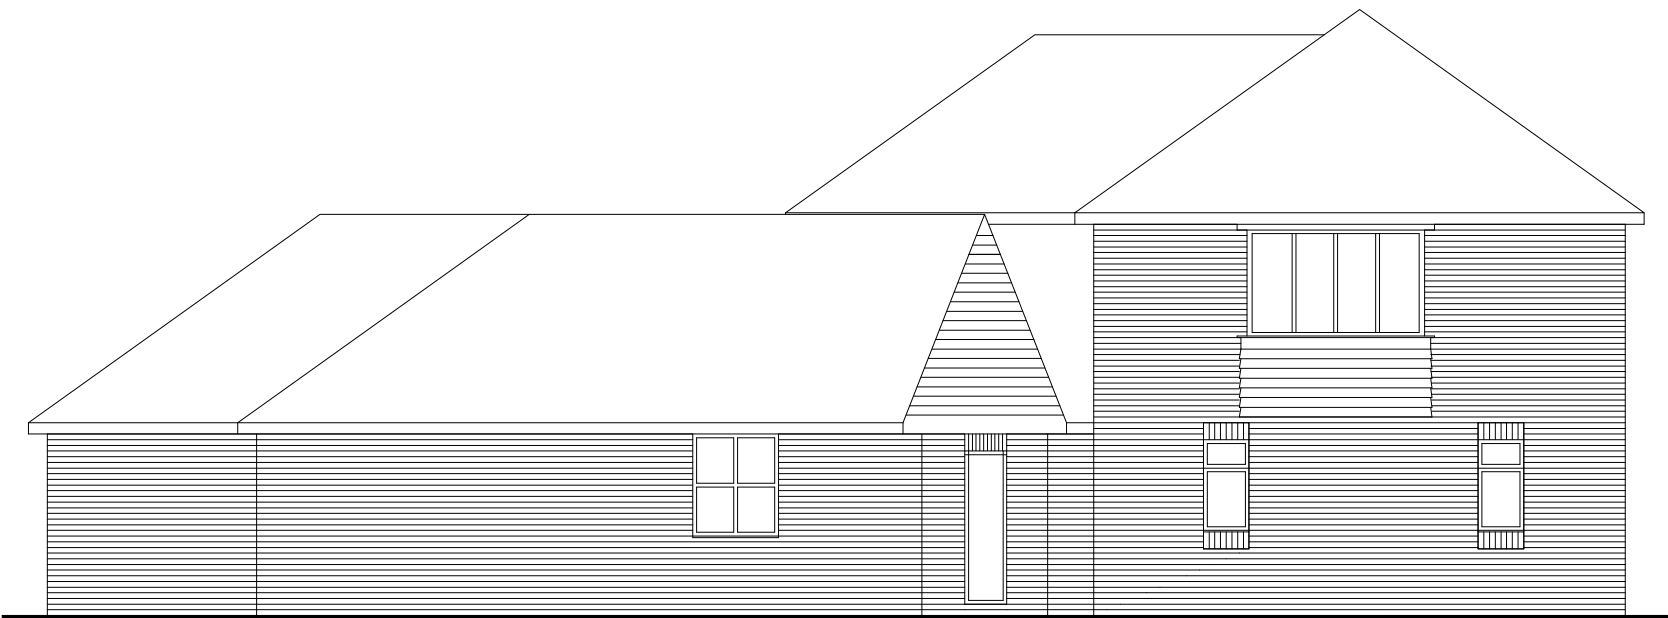


West Elevation

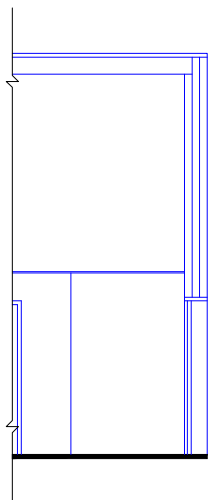


Section A-A

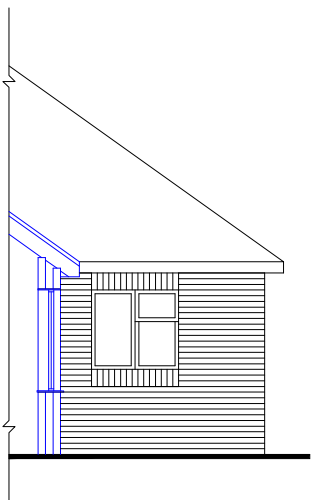

Section B-B

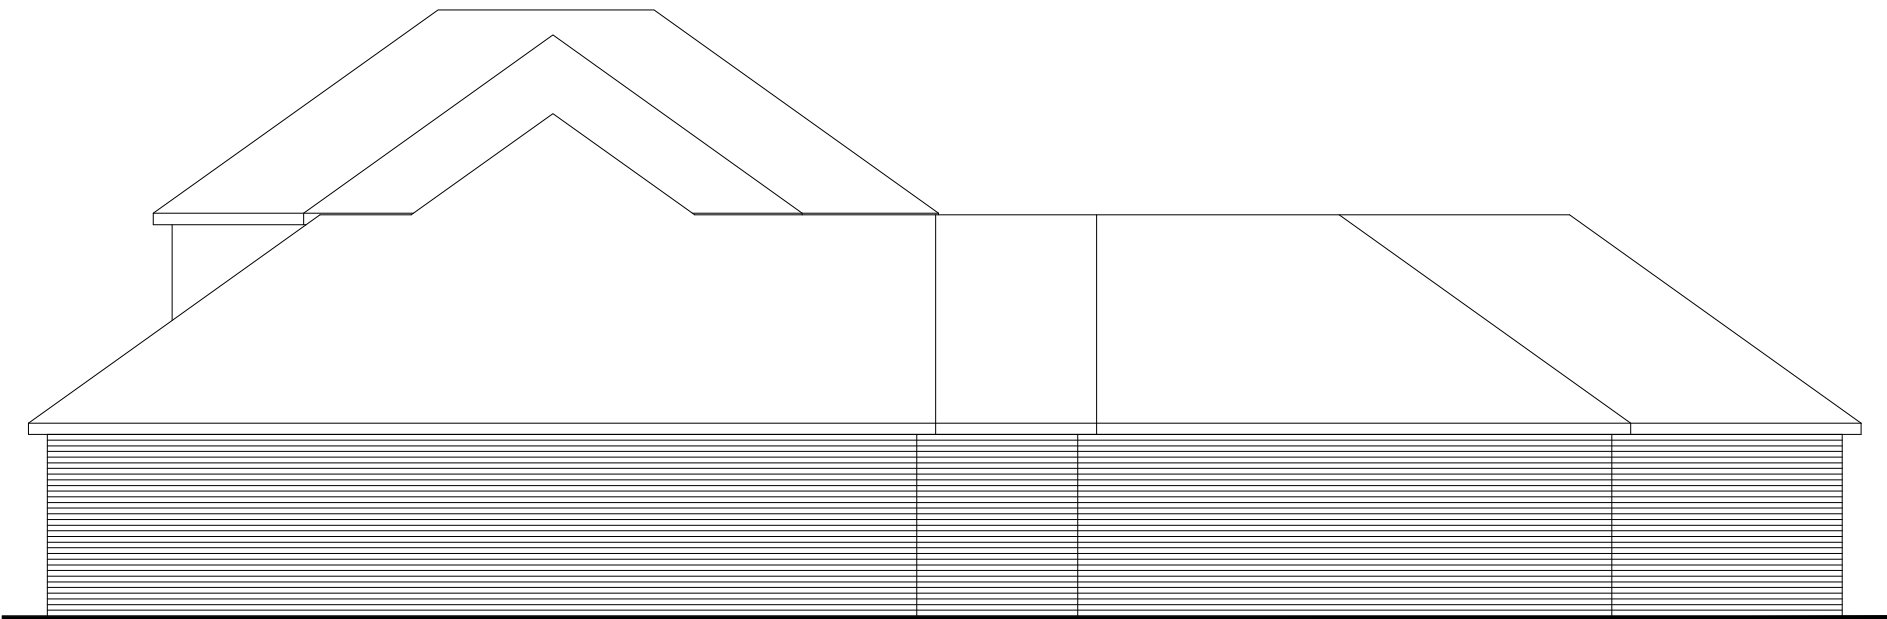

North Elevation

 

|           |  |  |  |  |  |  |
|-----------|--|--|--|--|--|--|
| Revisions |  |  |  |  |  |  |
| PROJECT   |  |  |  |  |  |  |

Yew Tree Surgery,  
North End Road,  
Yapton

Elevations 2 of 2  
& Sections  
Existing

|          |           |          |
|----------|-----------|----------|
| Scale    | Date      | Drg No   |
| 1:100@A3 | June 2025 | NE_EX_05 |
| Drawn by | Revision  |          |
| RS       |           |          |

