



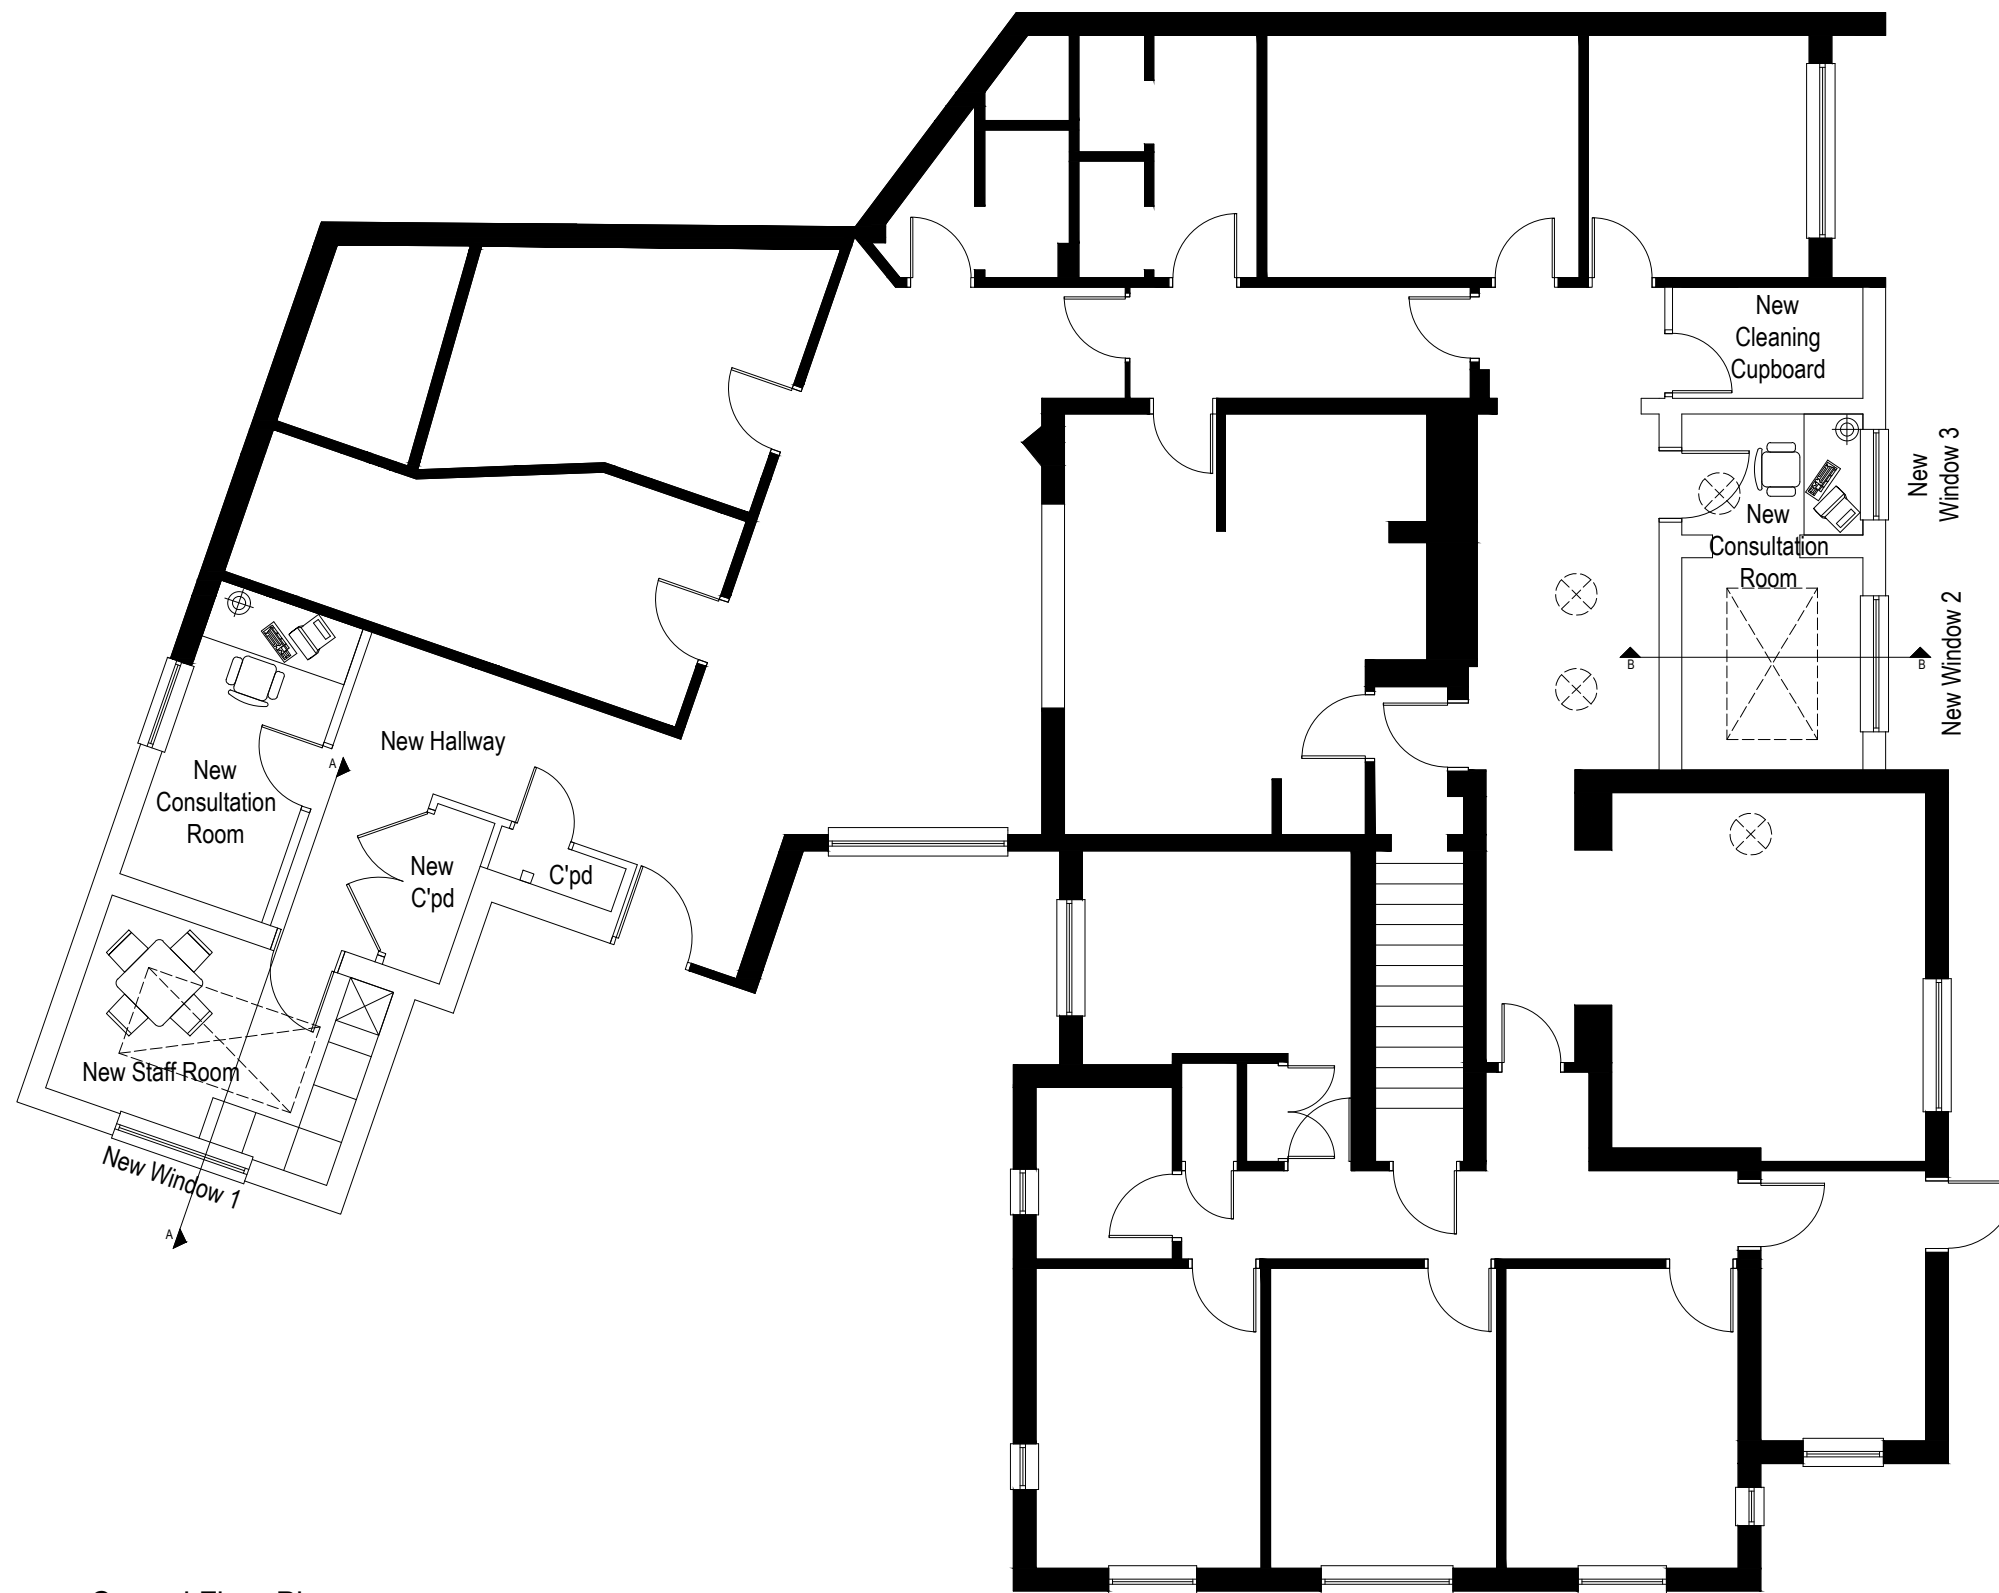

Ground Floor Plan

DO NOT SCALE OFF THIS DRAWING

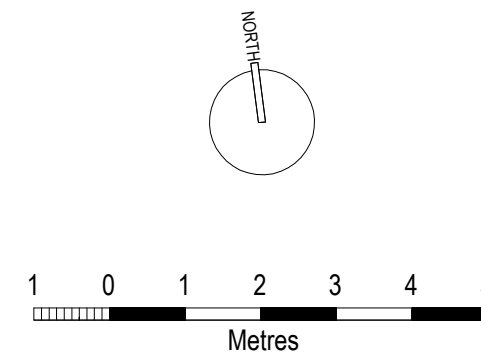

Revisions

PROJECT

Yew Tree Surgery,
North End Road,
Yapton

DRAWING

Ground Floor Plan
Proposed

Scale	Date	Drg No
1:100@A3	June 2025	NE_P_02
Drawn by	Revision	
RS		


RS Architectural Designs

Copyright