



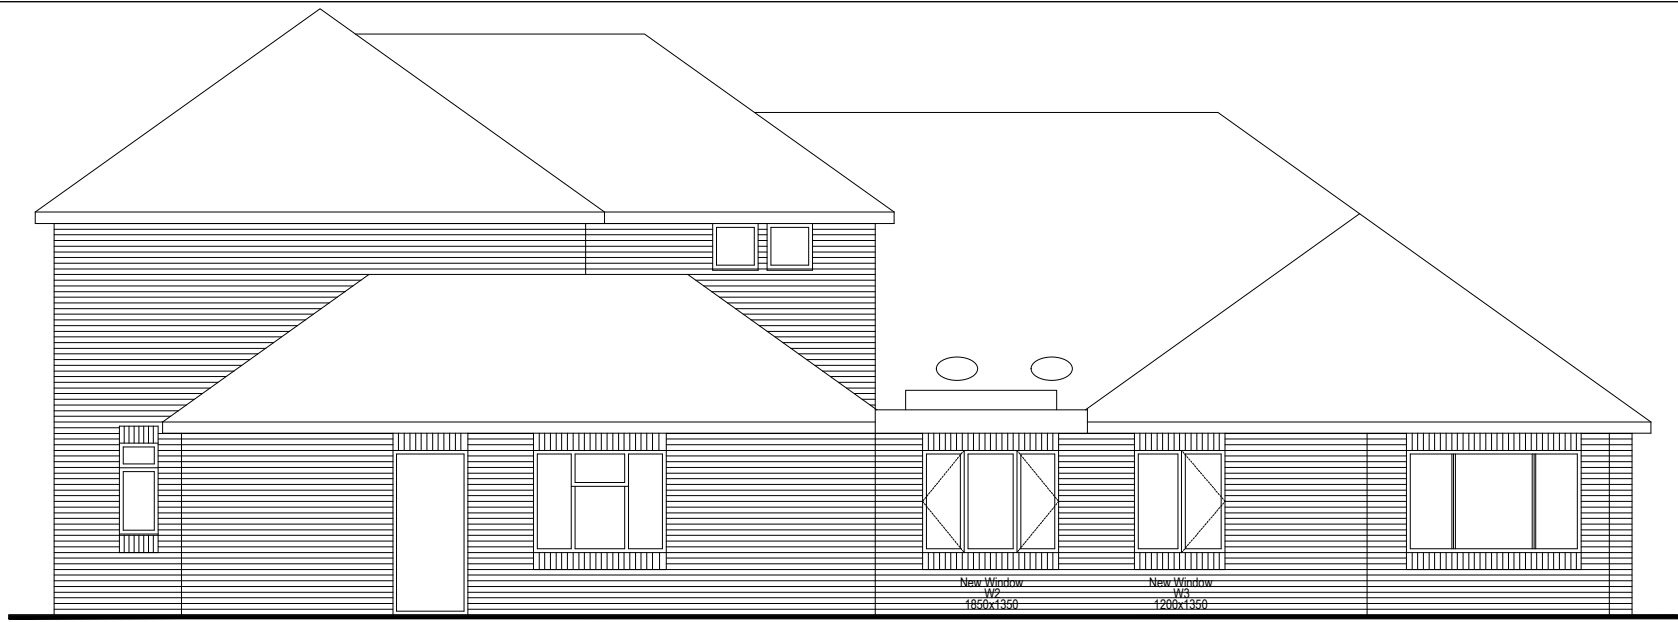


East Elevation

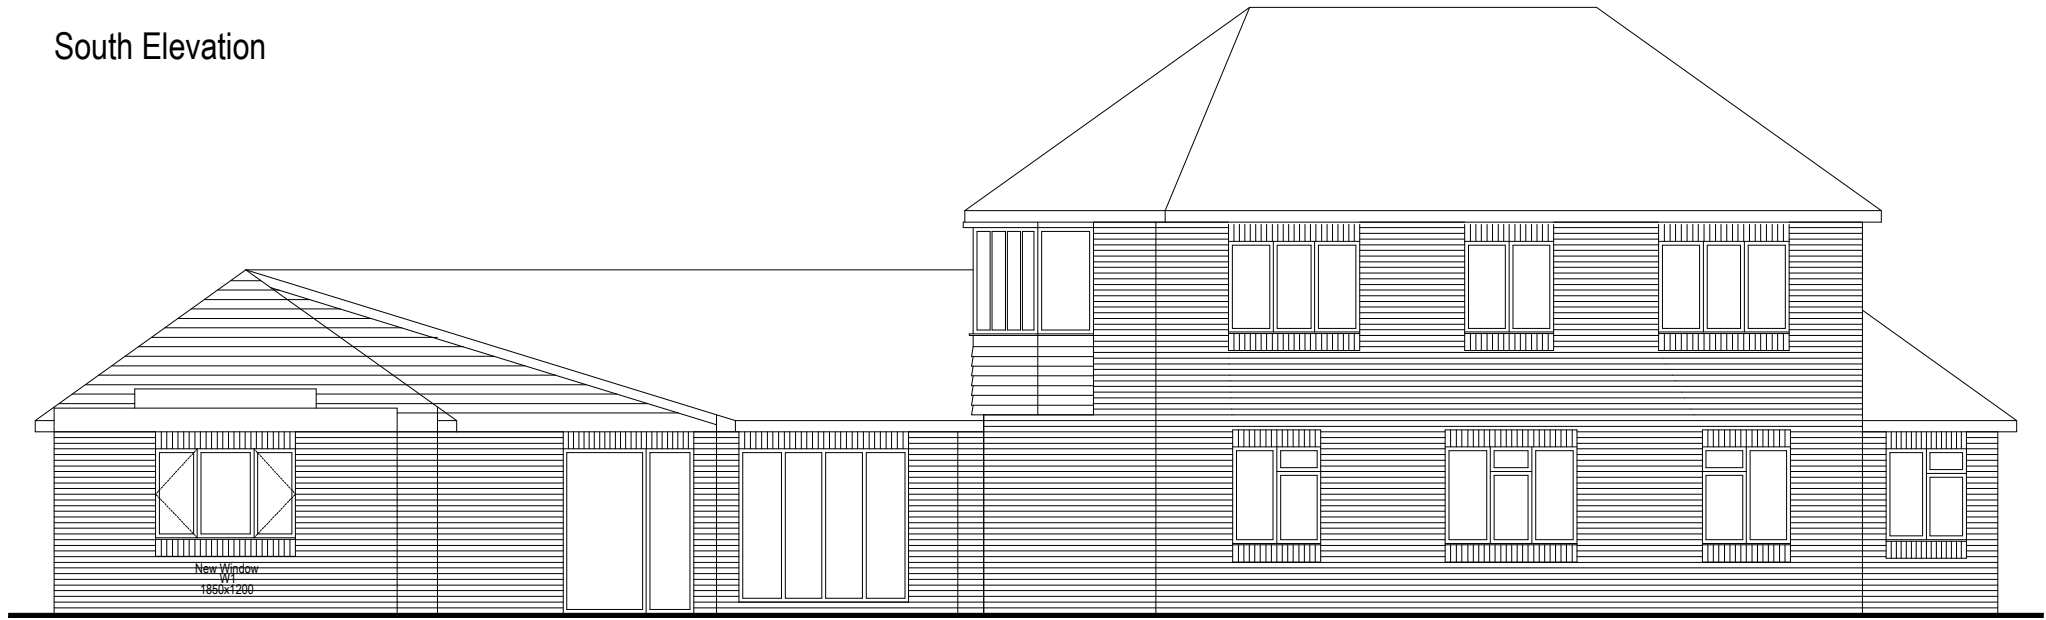

South Elevation



South-West Elevation

 

Revisions						

PROJECT

Yew Tree Surgery,
North End Road,
Yapton

DRAWING

Elevations 1 of 2
Proposed

Scale	Date	Drg No
1:100@A3	June 2025	NE_P_04

Drawn by	Revision	
RS		



RS Architectural Designs