




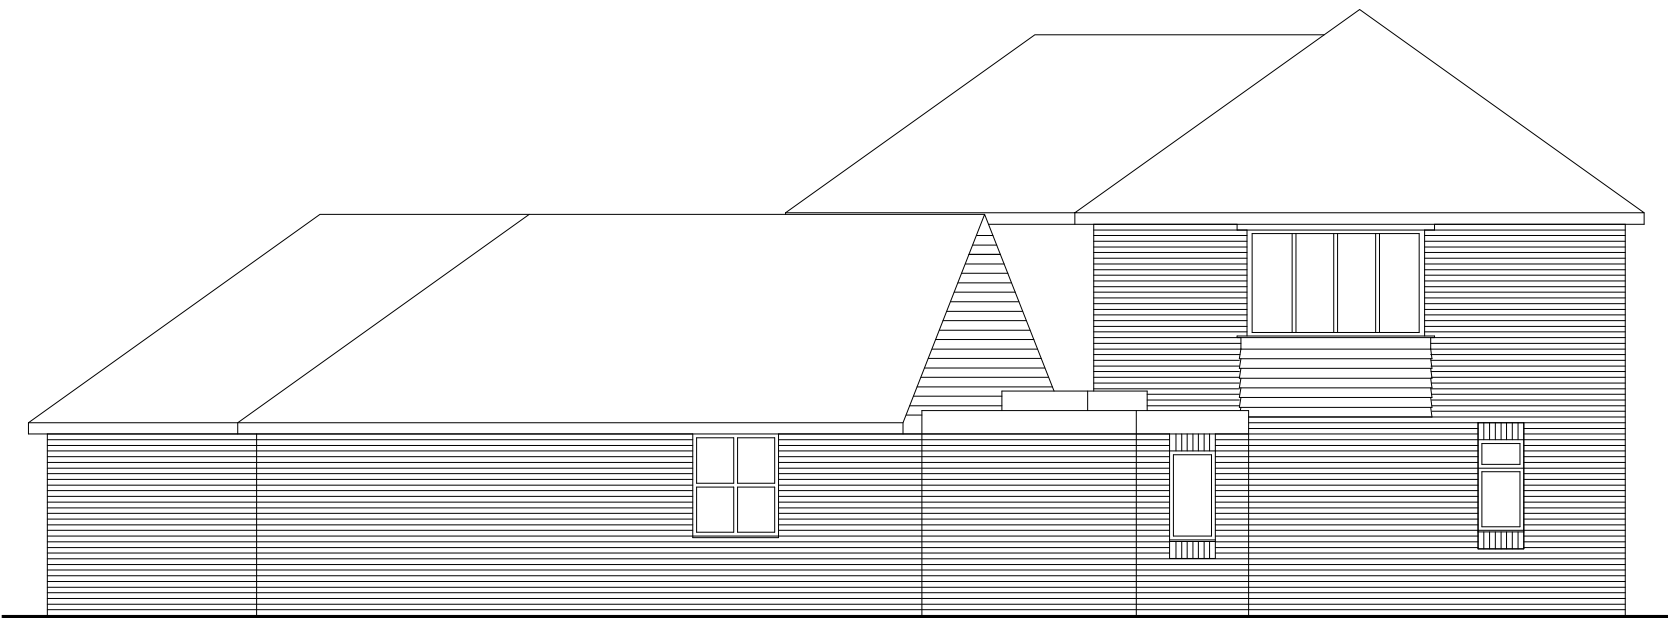


West Elevation

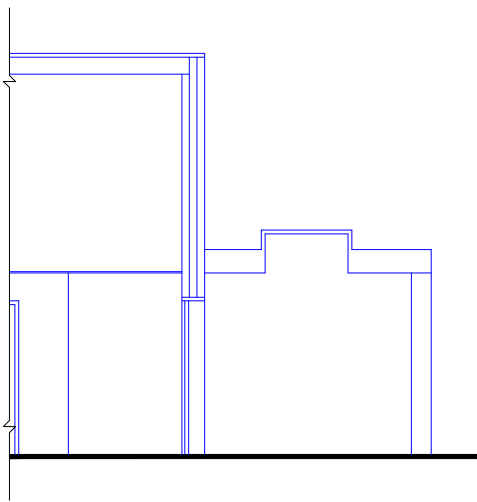


Section A-A

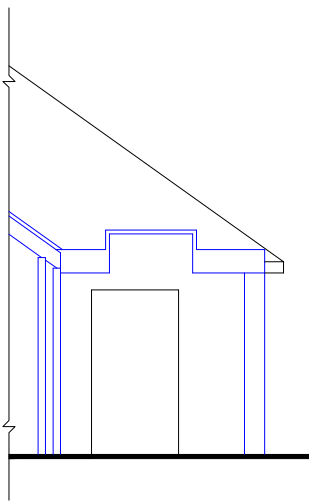

Section B-B

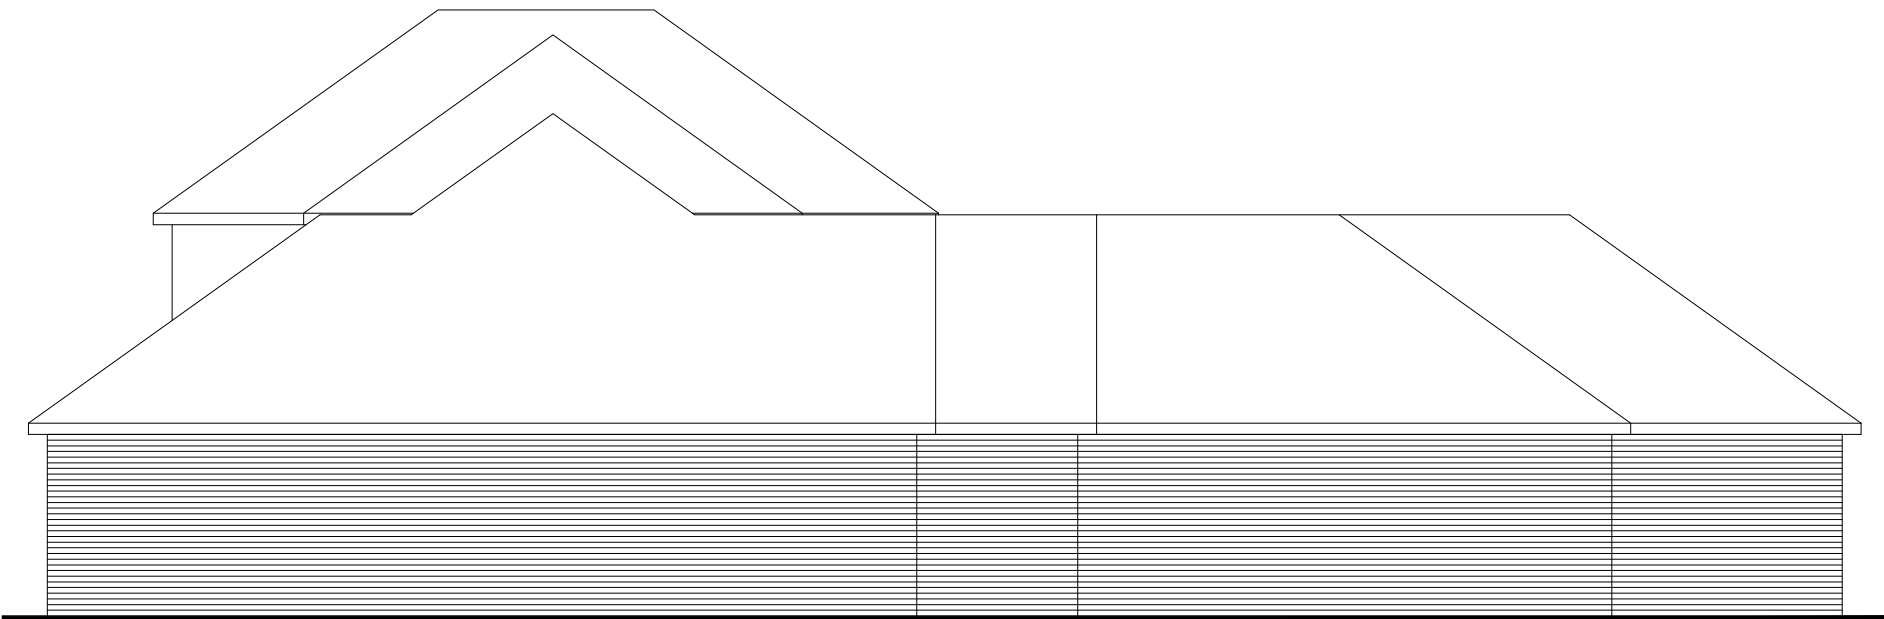

North Elevation

 

Revisions					
PROJECT					

**Yew Tree Surgery,
North End Road,
Yapton**

**Elevations 2 of 2
& Sections
Proposed**

Scale	Date	Drg No
1:100@A3	June 2025	NE_P_05
Drawn by	Revision	
RS		



RS Architectural Designs