

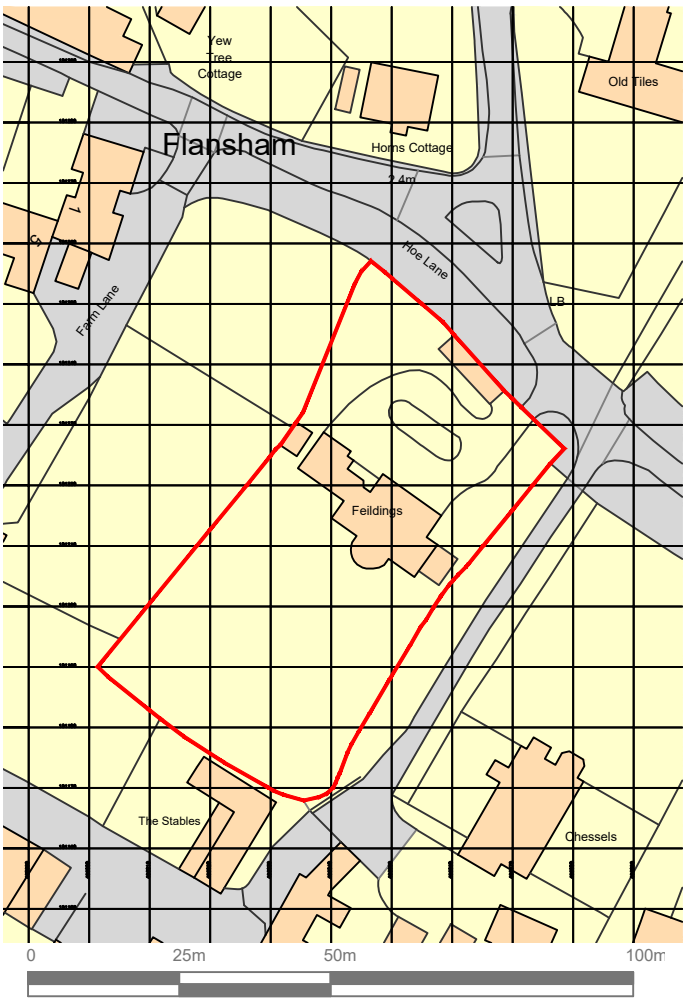


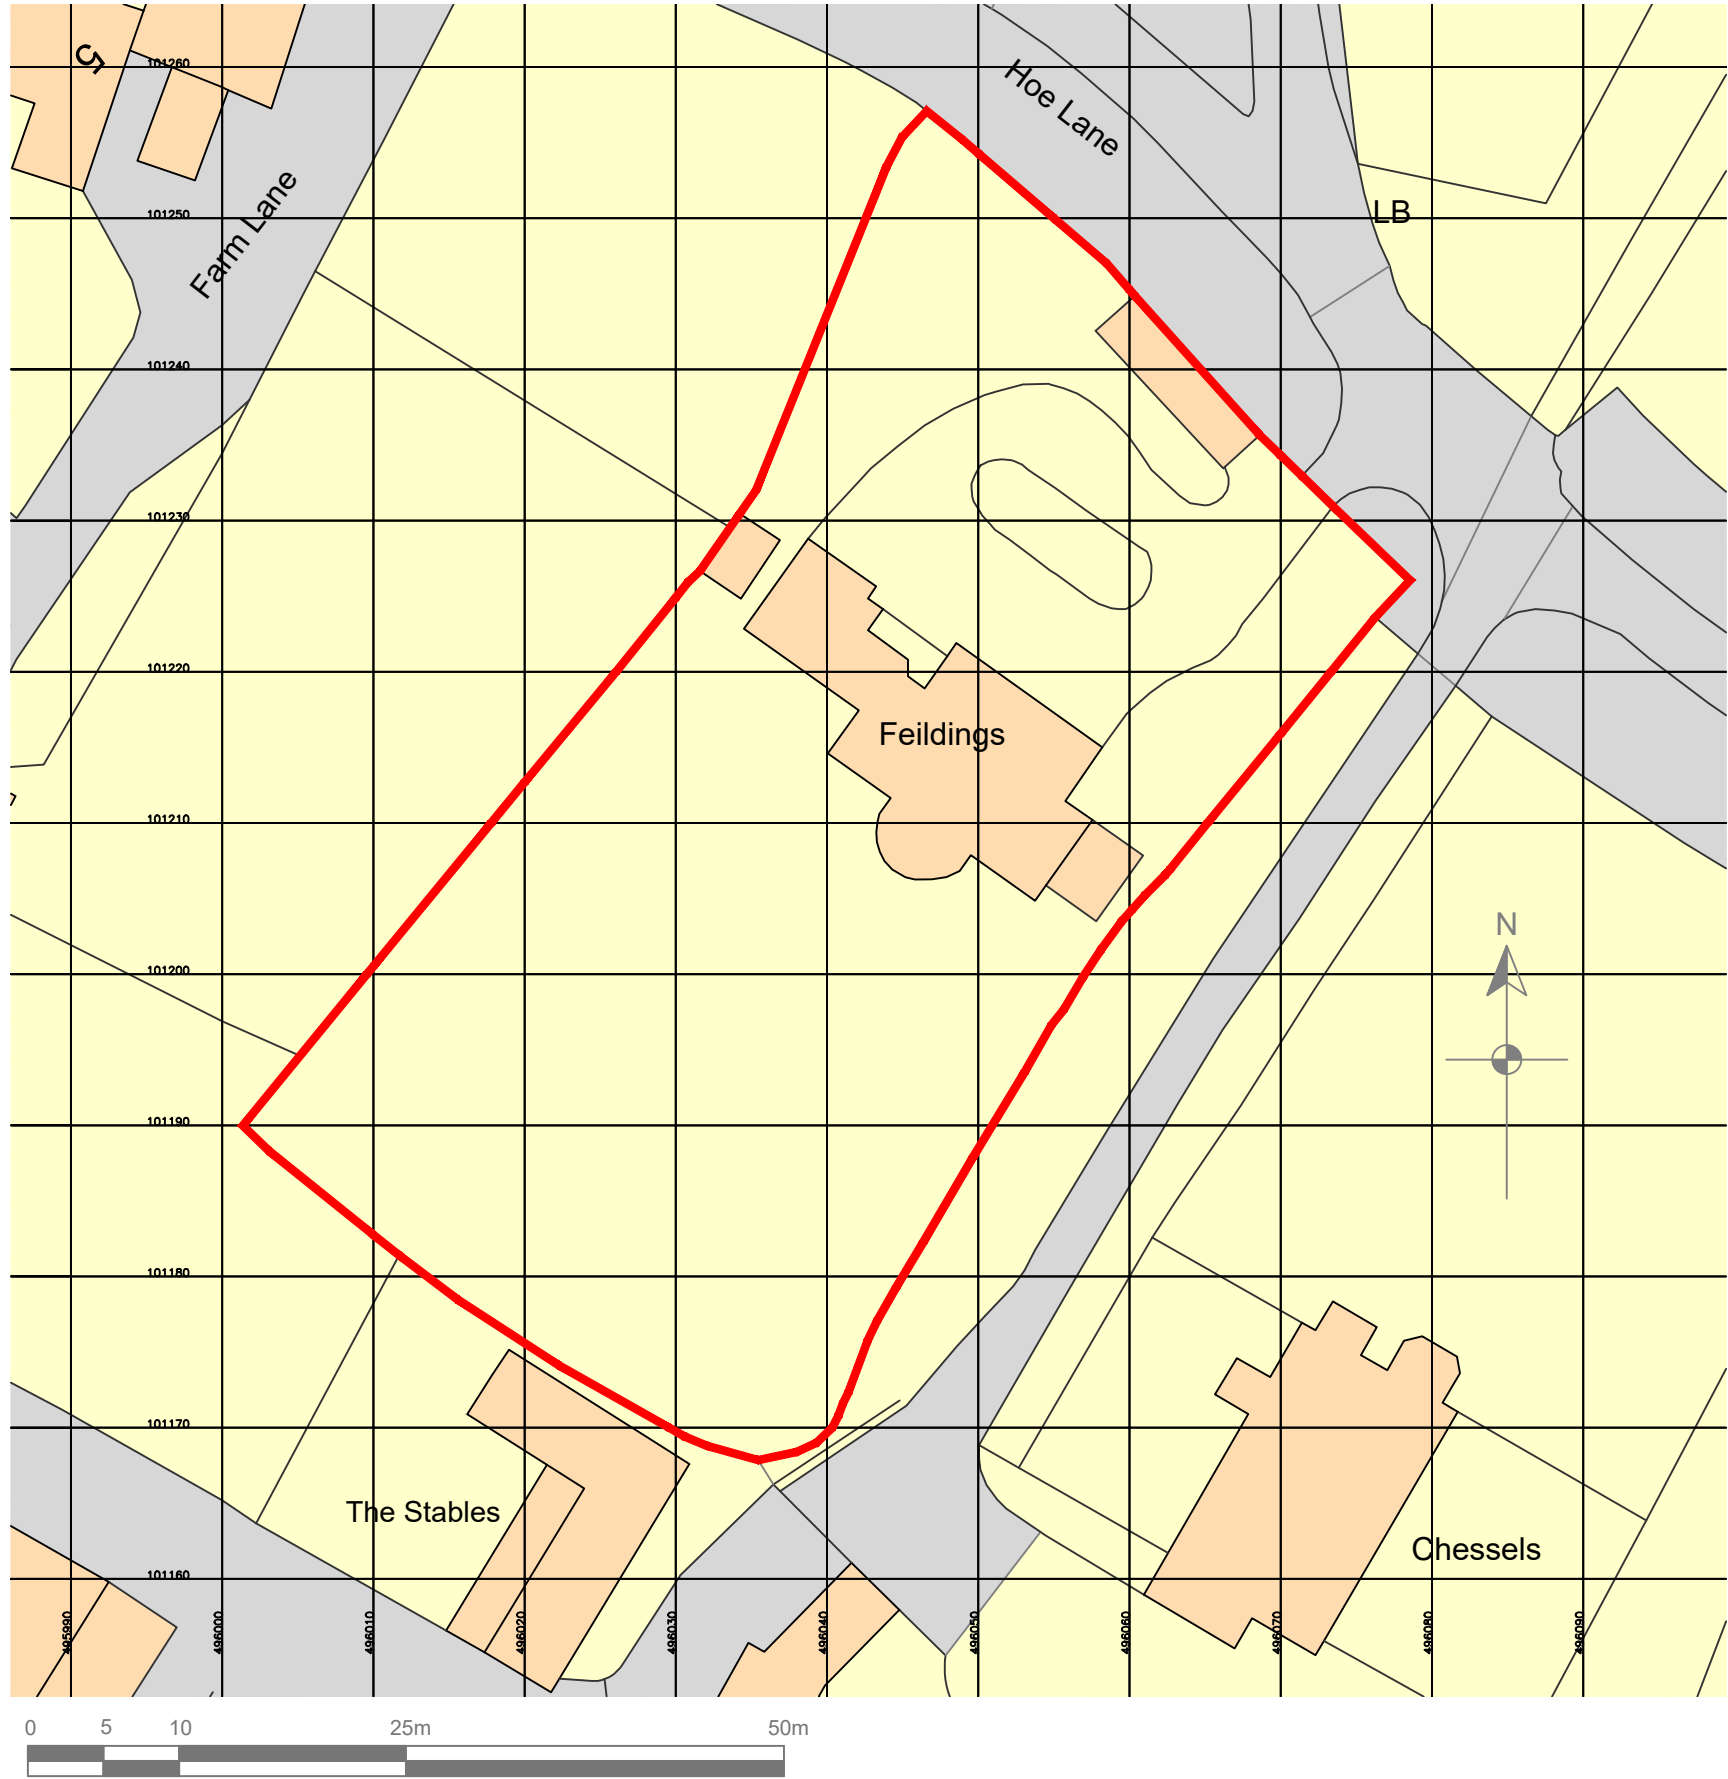

SITE PLAN @ 1:1250

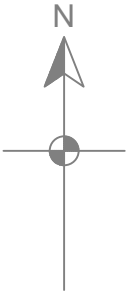

SITE PLAN @ 1:500

SAJones Architectural Services

Flat 3 61 Kennington Park Rd
LONDON SE11 4JQ

tel: 07523 366906
email: Simonadamjones@hotmail.co.uk

JOB REF: 180101

CLIENT: -

ADDRESS: Fieldings
FLANSHAM

SHEET NO: S-01

TITLE: Site Plan

REVISION:

SCALE: 1:500 & 1:1250 @A3

-	-	-
-	-	-
-	-	-
-	-	-
-	-	-
-	-	-
-	-	-
Rev	Description	Date

PLANNING