
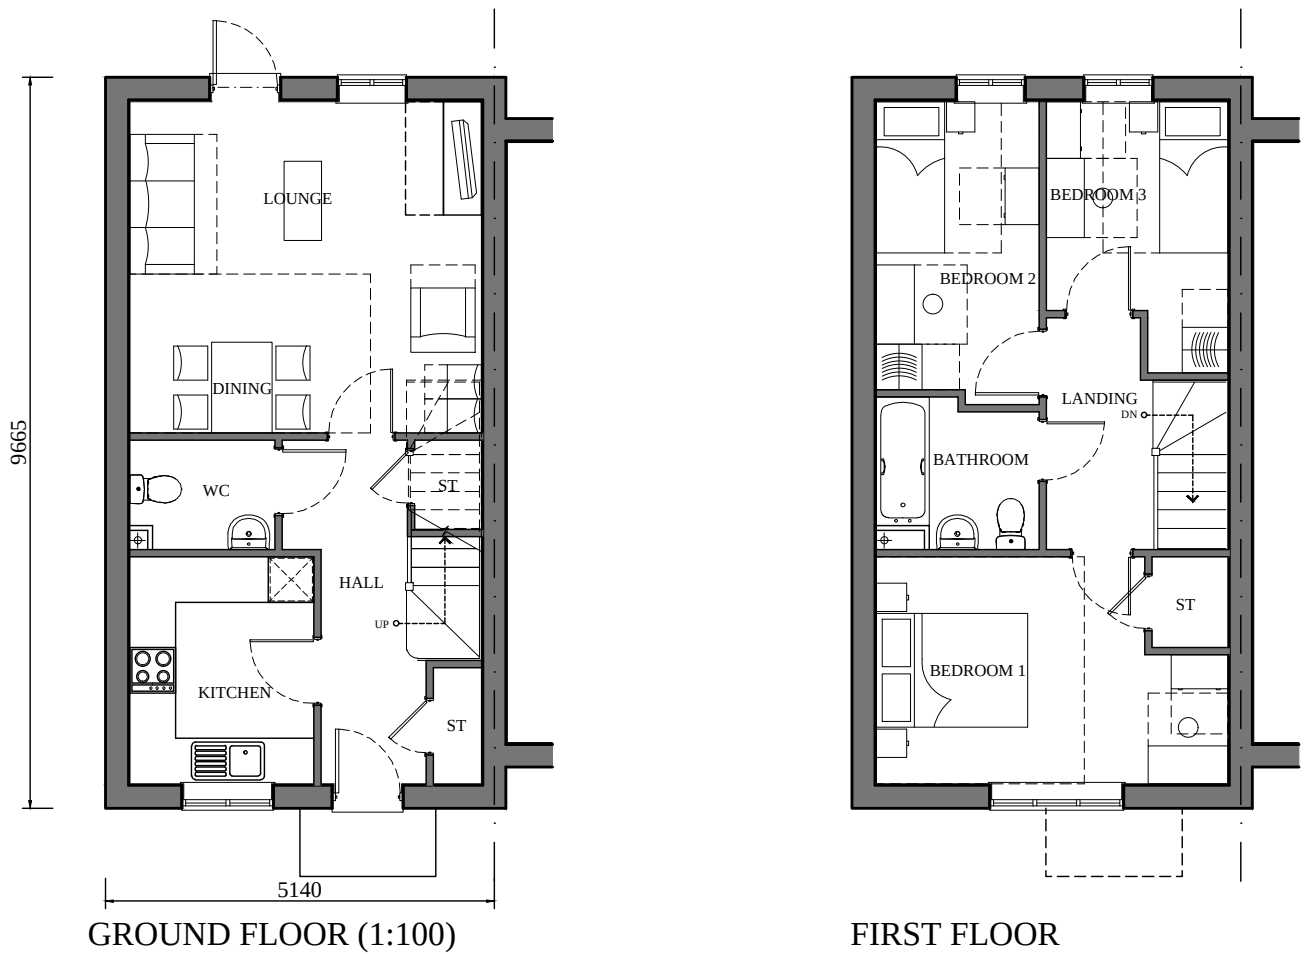


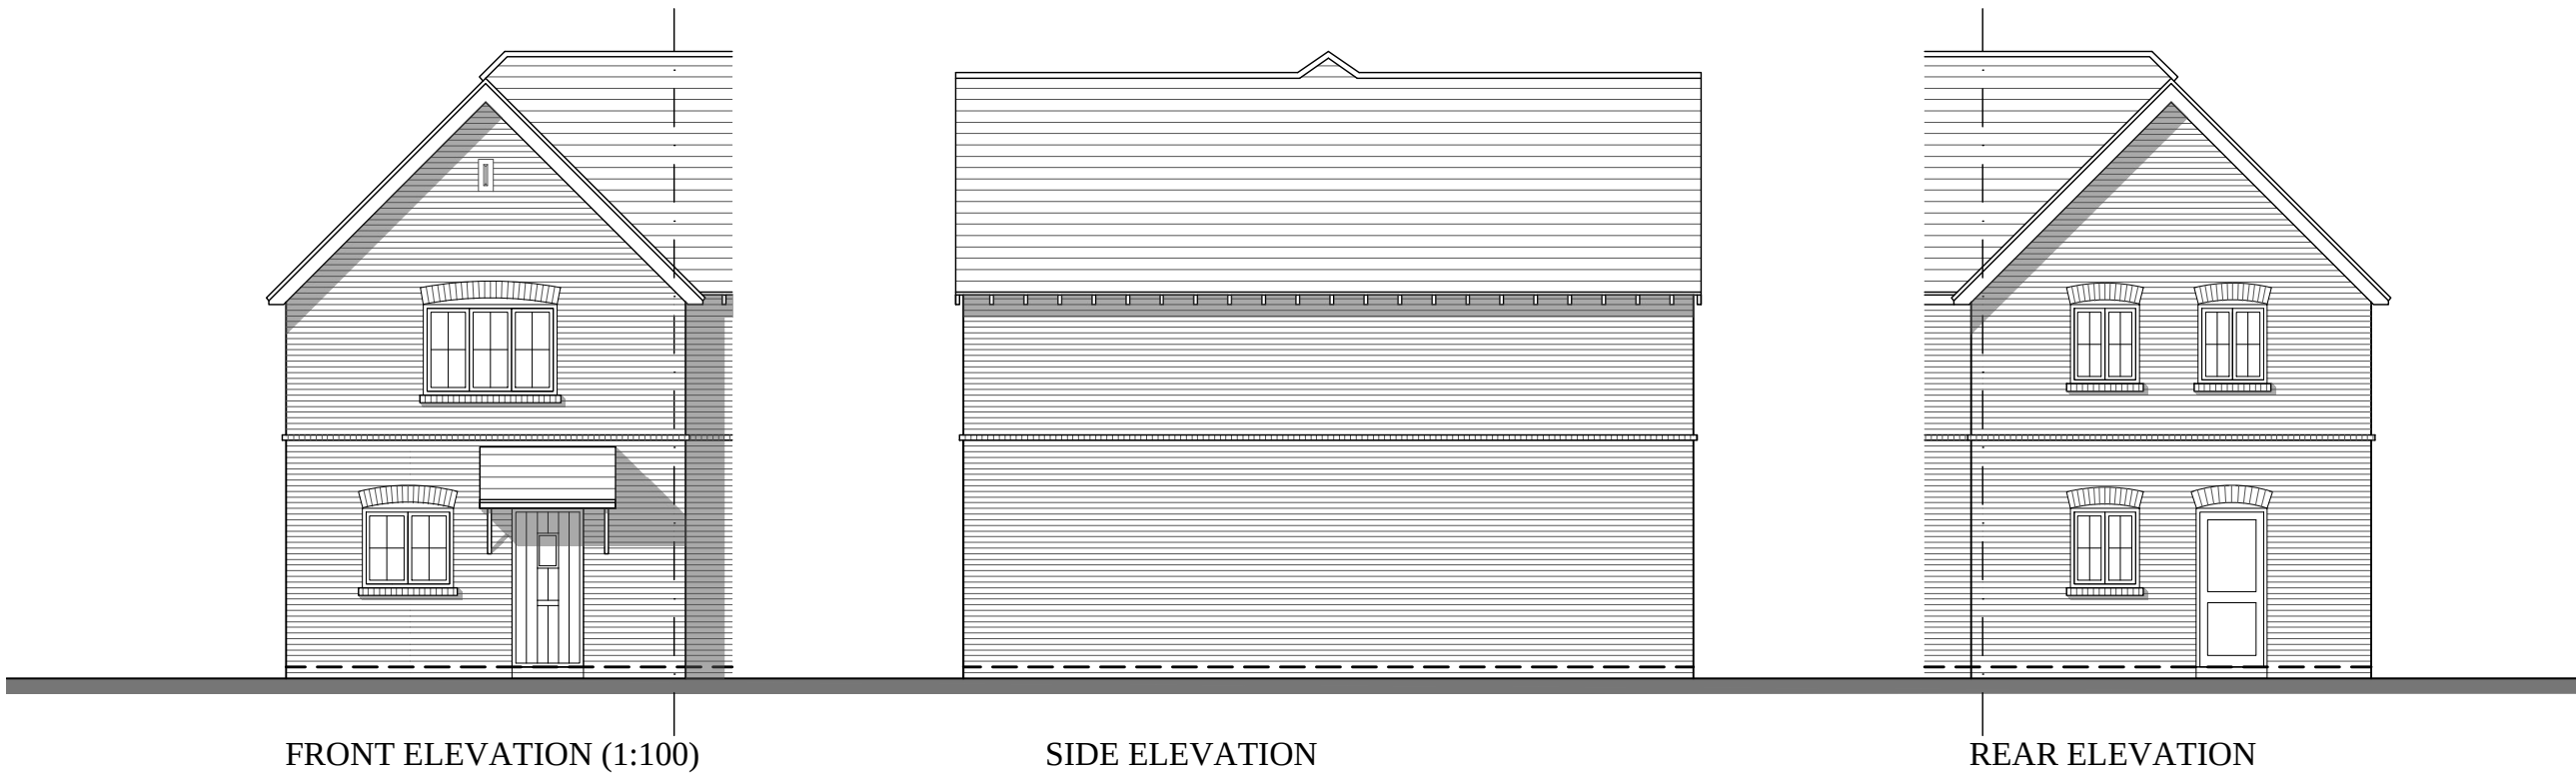


Nationally Described Space Standard		
Occupancy	3B4P	
	Required	Achieved
Total Area (SQ/M)	84	84
Bedroom 1	11.5	12.5
Bedroom 2	7.5	8.8
Bedroom 3	7.5	7.5
Bedroom 4		
Bedroom 5		
Storage	2.0	2.5

ALL PLOTS HAVE BEEN
DESIGNED TO ACHIEVE
NATIONALLY DESCRIBED
SPACE STANDARDS.

PLOTS
AS: 8
HANDED: 5 & 15

Bedrooms	3	Persons	4
Sq.ft structural	916	Sq.m structural	85.14
Sq.ft Finish	904	Sq.m Finish	84

 

REV	DESCRIPTION	DATE	AUTHOR	CHECK'D
CLIENT 				
PROJECT LAND AT NORTH END ROAD YAPTUN				
DRAWING TYPE C AFFORDABLE (VILLAGE) FLOOR PLANS & ELEVATIONS				
SCALE 1:100 @ A2	DATE 02.08.20	AUTHOR LAH	CHECKED -	
JOB.NO 102-38	DRAWING.NO TYPE C-E1-P1	REV 1		