


IN:19-156 - Land at Stakers Farm, Yapton\Tech\Acad\Drawings\YAP-190-02 Fire Tender Tracking.dwg

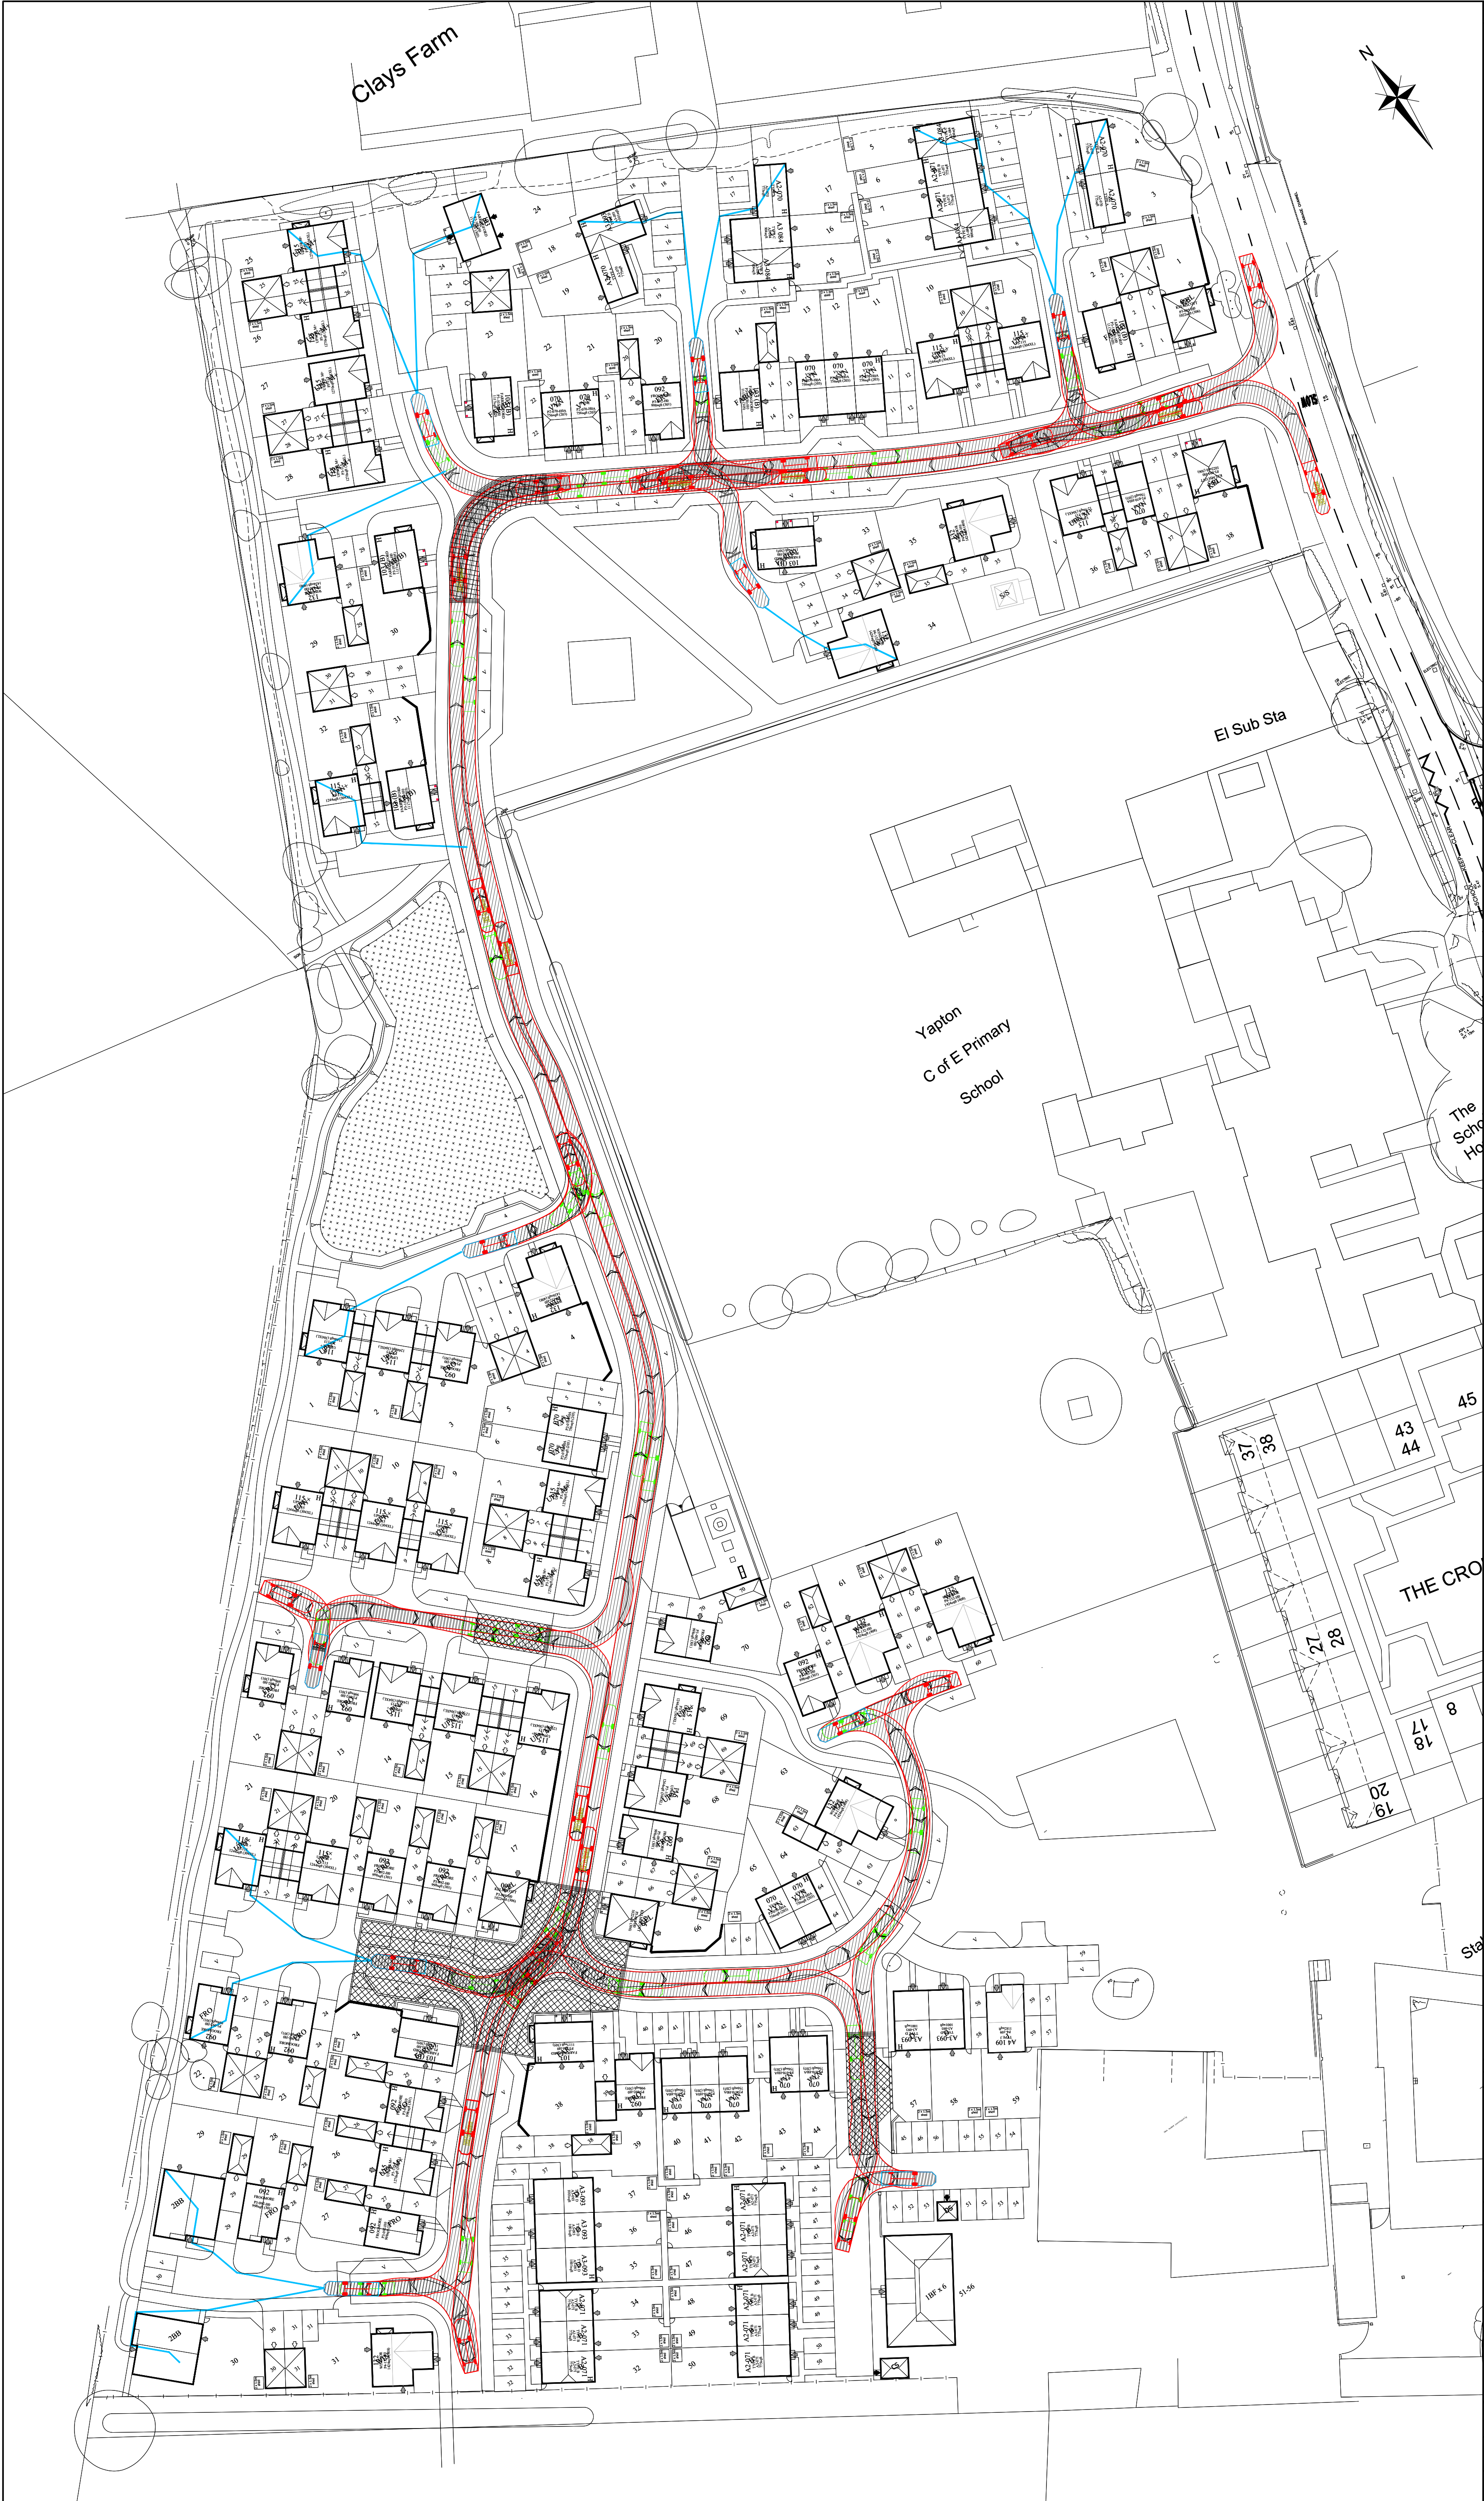

NOTES

- THIS DRAWING IS TO BE READ IN CONJUNCTION WITH THE RELEVANT SPECIFICATION AND ALL OTHER RELATED DRAWINGS ISSUED BY THE ENGINEER.
- DO NOT SCALE FROM THIS DRAWING. WORK FROM FIGURED DIMENSIONS ONLY.
- ALL DIMENSIONS SHOWN ON THIS DRAWING ARE IN METRES.
- ALL DIMENSIONS, LEVELS AND SURVEY GRID CO-ORDINATES ARE TO BE CHECKED ON SITE AND THE ENGINEER NOTIFIED IMMEDIATELY OF ANY DISCREPANCIES PRIOR TO THE COMMENCEMENT OF THE WORKS.
- SITE LAYOUT IS BASED ON BRIMSTONE DESIGN LTD DRAWING.
- TOPO AND OS SURVEY INFORMATION BASED ON INFORMATION RECEIVED FROM DANDARA LIMITED.
- HOSE LENGTH AND ROUTING SUBJECT TO DWELLING/APARTMENT FLOOR PLAN LAYOUTS

LEGEND

HOSE LENGTH (<45m)

8.68

1.52 3.81

DB32 Fire Appliance

Overall Length
Overall Width
Overall Body Height
Min Body Ground Clearance
Max Track Width
Lock-to-lock time
Curb to Curb Turning Radius

8.680m
2.180m
3.452m
0.337m
2.121m
6.05s
7.910m

DB32 Fire Appliance

FOR INFORMATION ONLY - NOT FOR CONSTRUCTION

A SITE LAYOUT UPDATED		CJL SW JHM 27.07.20	
Rev	Amendments	Dm	Chk App Date

ODYSSEY

Odyssey House
Unit 3 Winchester Hill Business Park
Winchester Hill, Romsey
Southampton SO51 7UT

Telephone: 01794 537980
Fax: 01256 331134
E: info@odysseyconsult.co.uk
W: www.odysseyconsult.co.uk

Job Title

LAND AT STAKERS FARM,
YAPTON

Drawing Title

FIRE TENDER TRACKING

Client

DANDARA LIMITED
(SOUTHERN)

Scale	Date	Designed
1:500 @ A1	JUL 20	CJL
Drawn	Checked	Approved
CJL	SW	JHM
Job No	Drawing No	Rev
19-156	YAP-190-02	A

ARUN DISTRICT COUNCIL V17320RES