 
 


CATCHPIT SCHEDULE						
CATCHPIT No.	CATCHPIT COVER LEVEL (m)	CATCHPIT BASE LEVEL (m)	CATCHPIT RING DIA. (m)	INVERT LEVEL (a)	INVERT LEVEL (b)	INVERT LEVEL (c)
1	6.275	4.930	1.2	5.380	5.380	5.380

[illegible]

SOAKAWAY SCHEDULE							
SOAKAWAY No.	CATCHMENT AREA (m²)	SOAKAWAY COVER LEVEL (m)	SOAKAWAY BASE LEVEL (m)	SOAKAWAY RING DIA. (m)	PIT SIZE (m)	EFFECTIVE DEPTH (m)	TOTAL DEPTH (m)
1	102	6.315	4.115	2.4	3 x 3	1.247	2.2

LEGEND

	PROPOSED ADOPTABLE HIGHWAY GULLY AND 1500' CONNECTION IN ACCORDANCE WITH WSSC STANDARD DETAIL S278/S3811 REV D
	PROPOSED ADOPTABLE HIGHWAY CATCHPIT AND 2250 CARRIER DRAIN IN ACCORDANCE WITH WSSC STANDARD DETAIL S278/S3811 REV E
	PROPOSED ADOPTABLE HIGHWAY PCC RING SOAKAWAY IN ACCORDANCE WITH WSSC STANDARD DETAIL S278/S3812 REV E
	EXISTING SURFACE WATER SEWER FROM UNDERTAKEN SURVEY (ASSUMED AS HIGHWAY DRAINAGE)
	EXISTING SOUTHERN WATER FOUL SEWER FROM UNDERTAKEN SURVEY
	PROPOSED HIGHWAY CONTOURS AT 25MM INTERVALS

ABNORMAL OR UNUSUAL RESIDUAL
RISKS ASSOCIATED WITH THE DESIGN
OUTCOMES SHOWN ON THIS DRAWING
MAYBE INDICATED BY MEANS OF THE
FOLLOWING SYMBOLS

INDICATES A RESIDUAL RISK
REQUIRING A COMPULSORY
ACTION.

 INDICATES A RESIDUAL RISK FOR INFORMATION.

 INDICATES A RESIDUAL RISK REQUIRING A PROHIBITIVE ACTION.

 INDICATES A RESIDUAL RISK AS A WARNING.

NOT FOR CONSTRUCTION -
SUBJECT TO APPROVAL

[illegible]

Odyssey House
Unit 3 Winchester Hill Business Park
Winchester Hill, Romsey
Southampton SO51 7UT

Telephone: 01794 53798
Fax: 01256 33113
E: info@odysseyconsult.co.uk
W: www.odysseyconsult.co.uk

Job Title

LAND AT STAKERS FARM,
YAPTON

Drawing Title

S278 DRAINAGE LAYOUT


Client

DANDARA LIMITED
(SOUTHERN)

Scale 1:250 @A1	Date FEB 20	Designed CJL
--------------------	----------------	-----------------

Drawn	Checked	Approved
CJL	SW	JHM

19-156	YAP-S278-04	C
--------	-------------	---

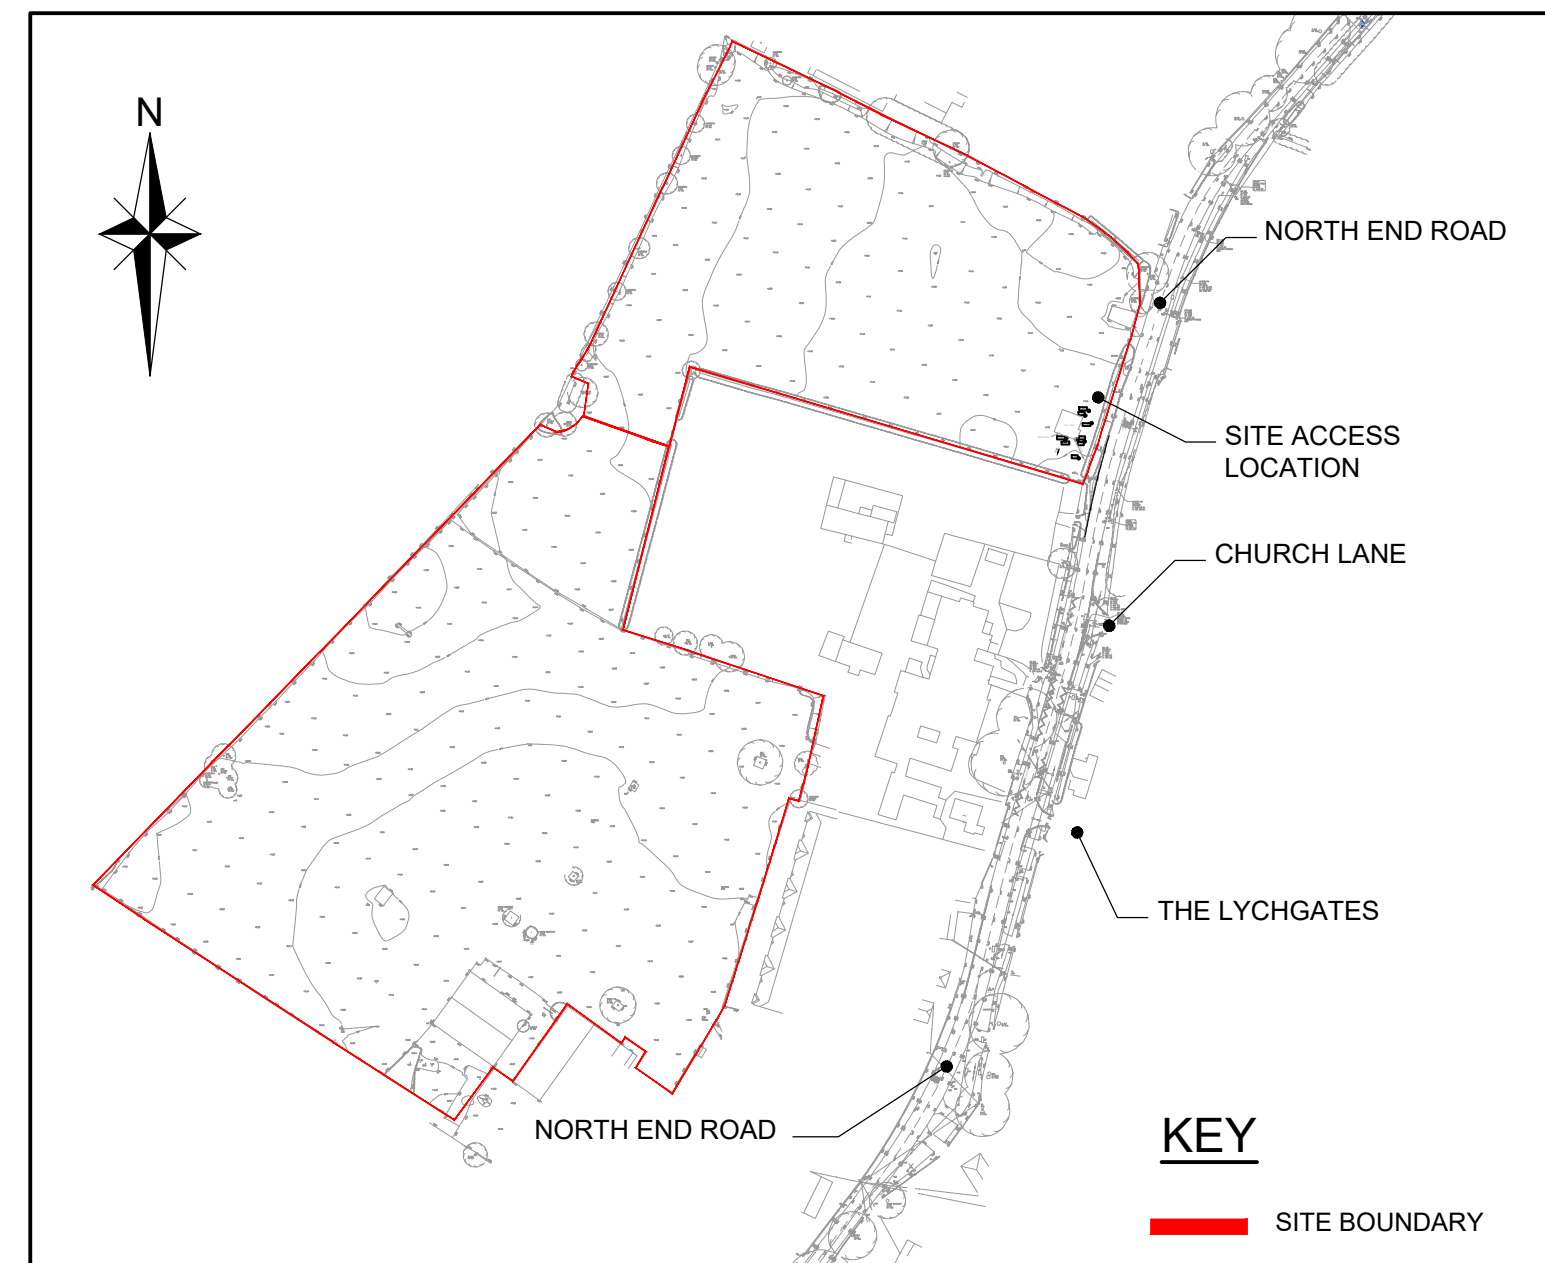

LOCATION PLAN
(SCALE 1:2500)