
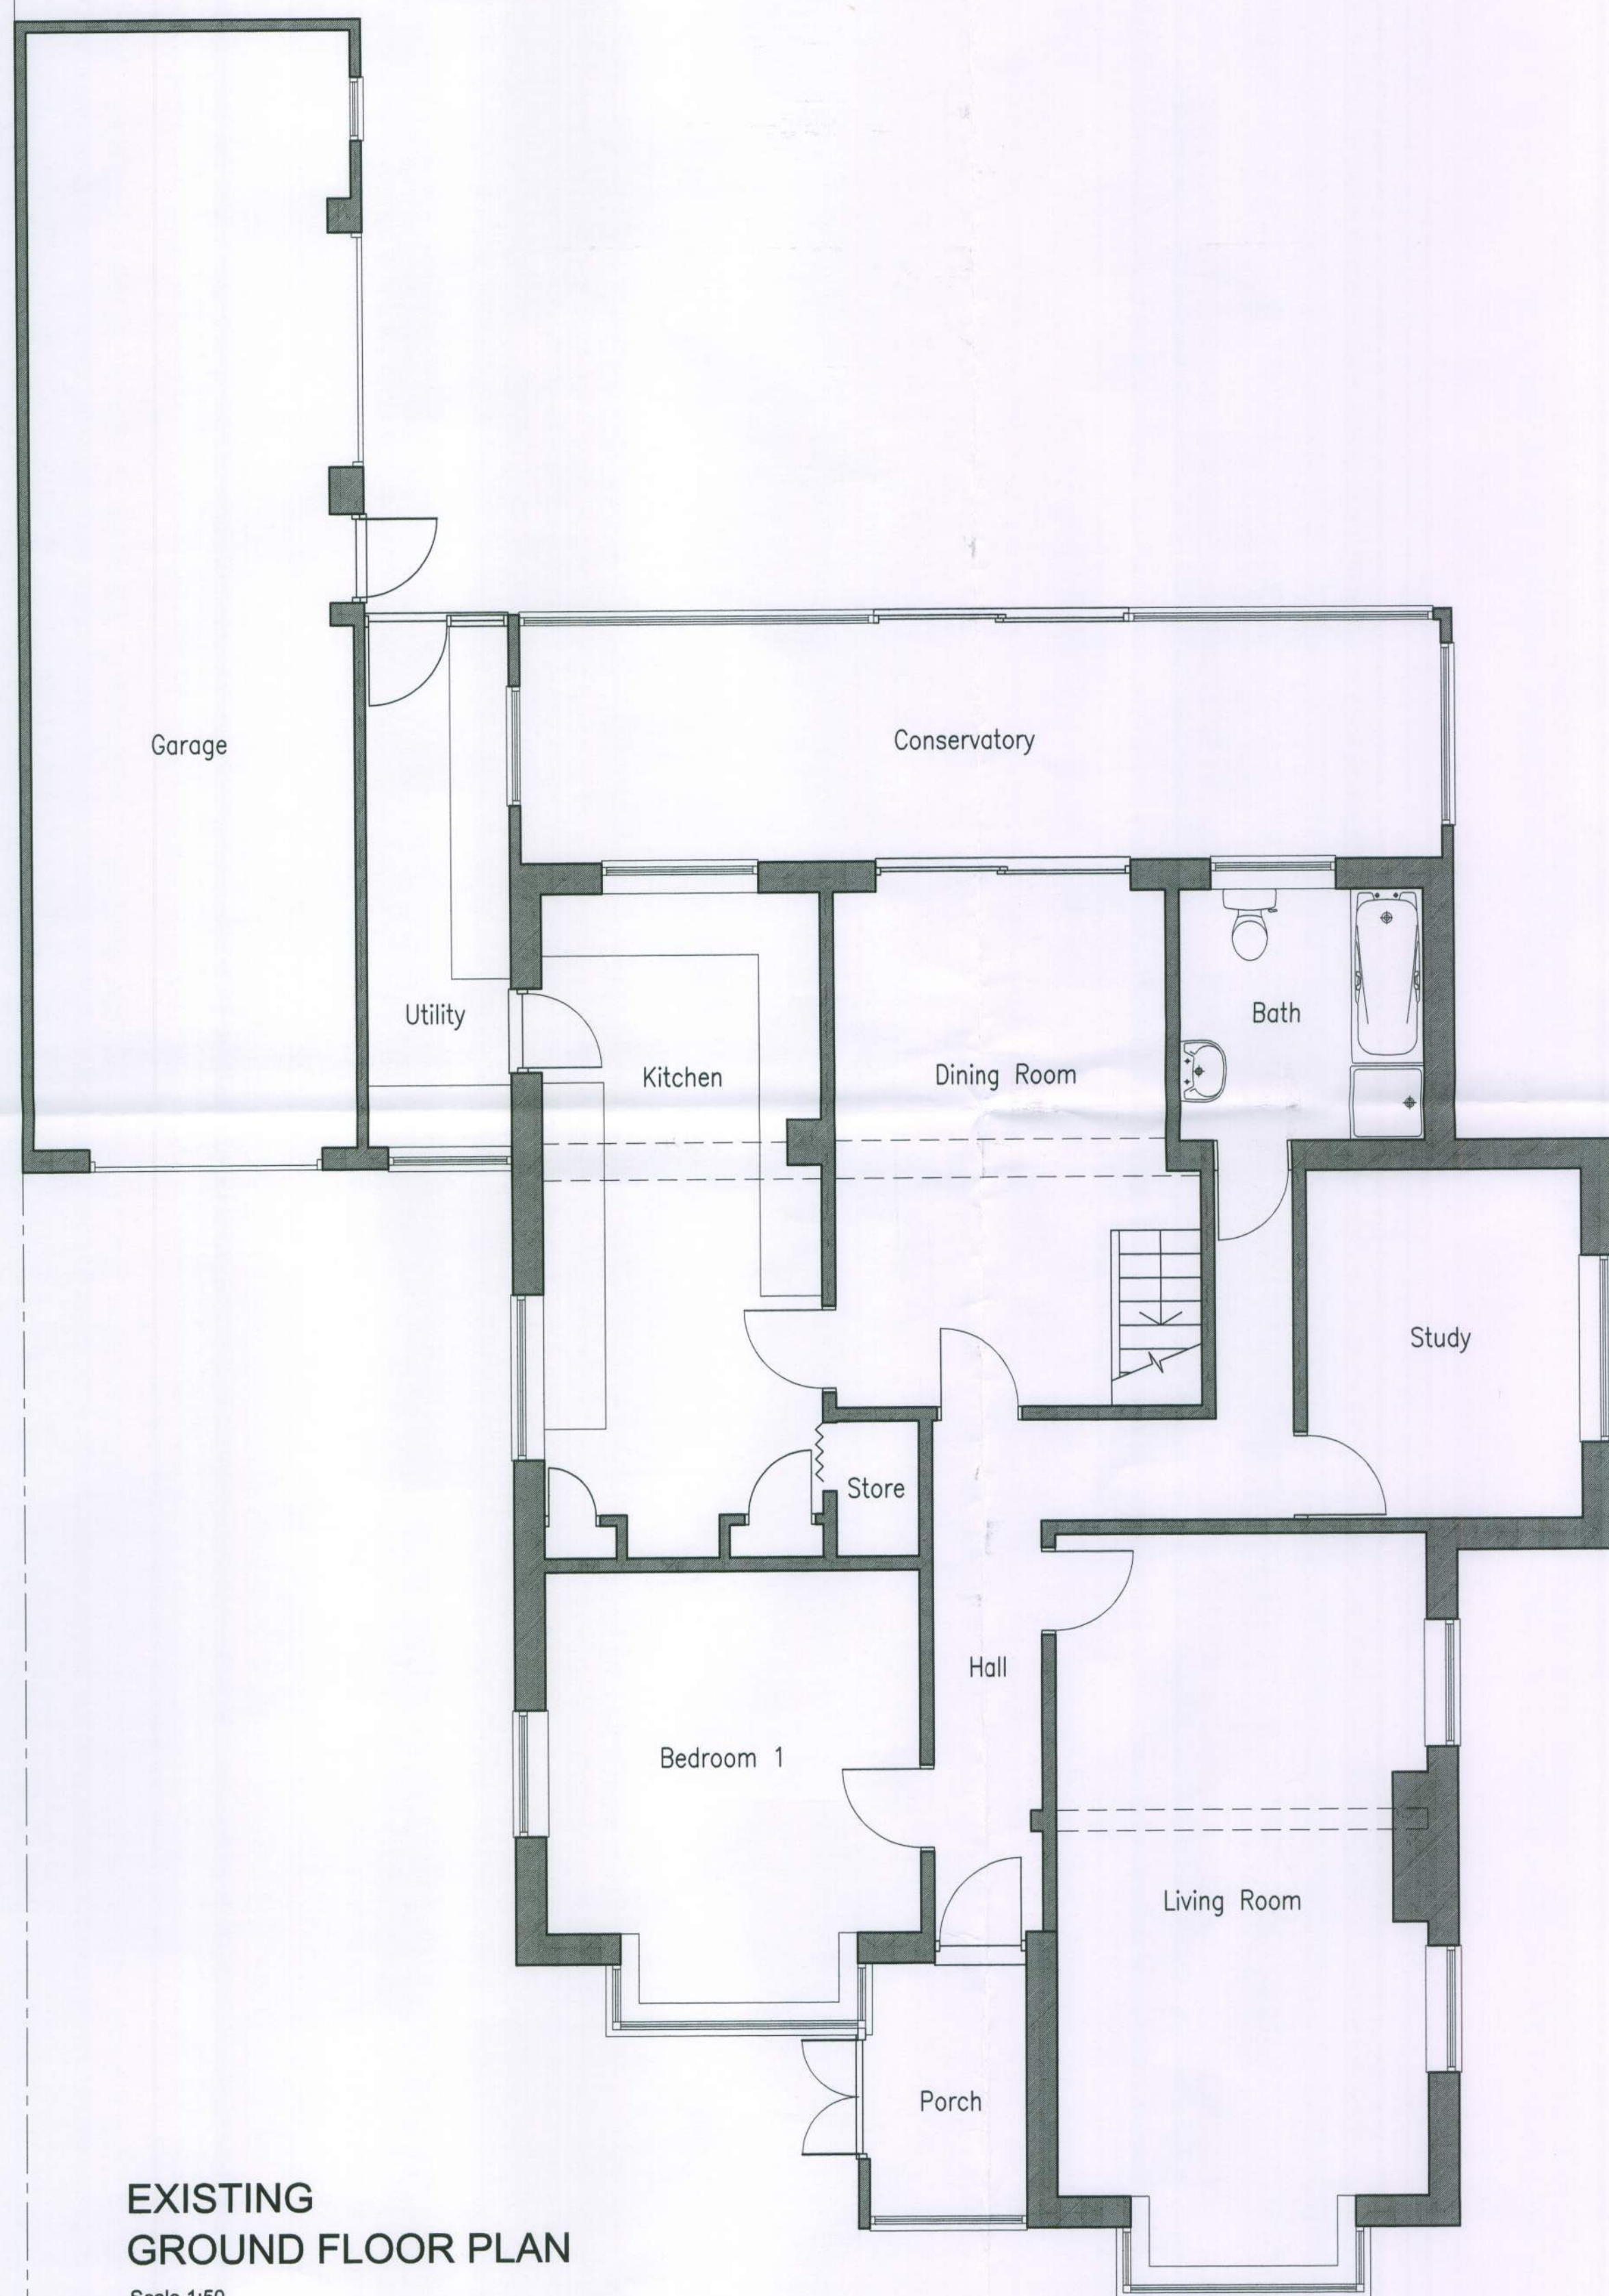
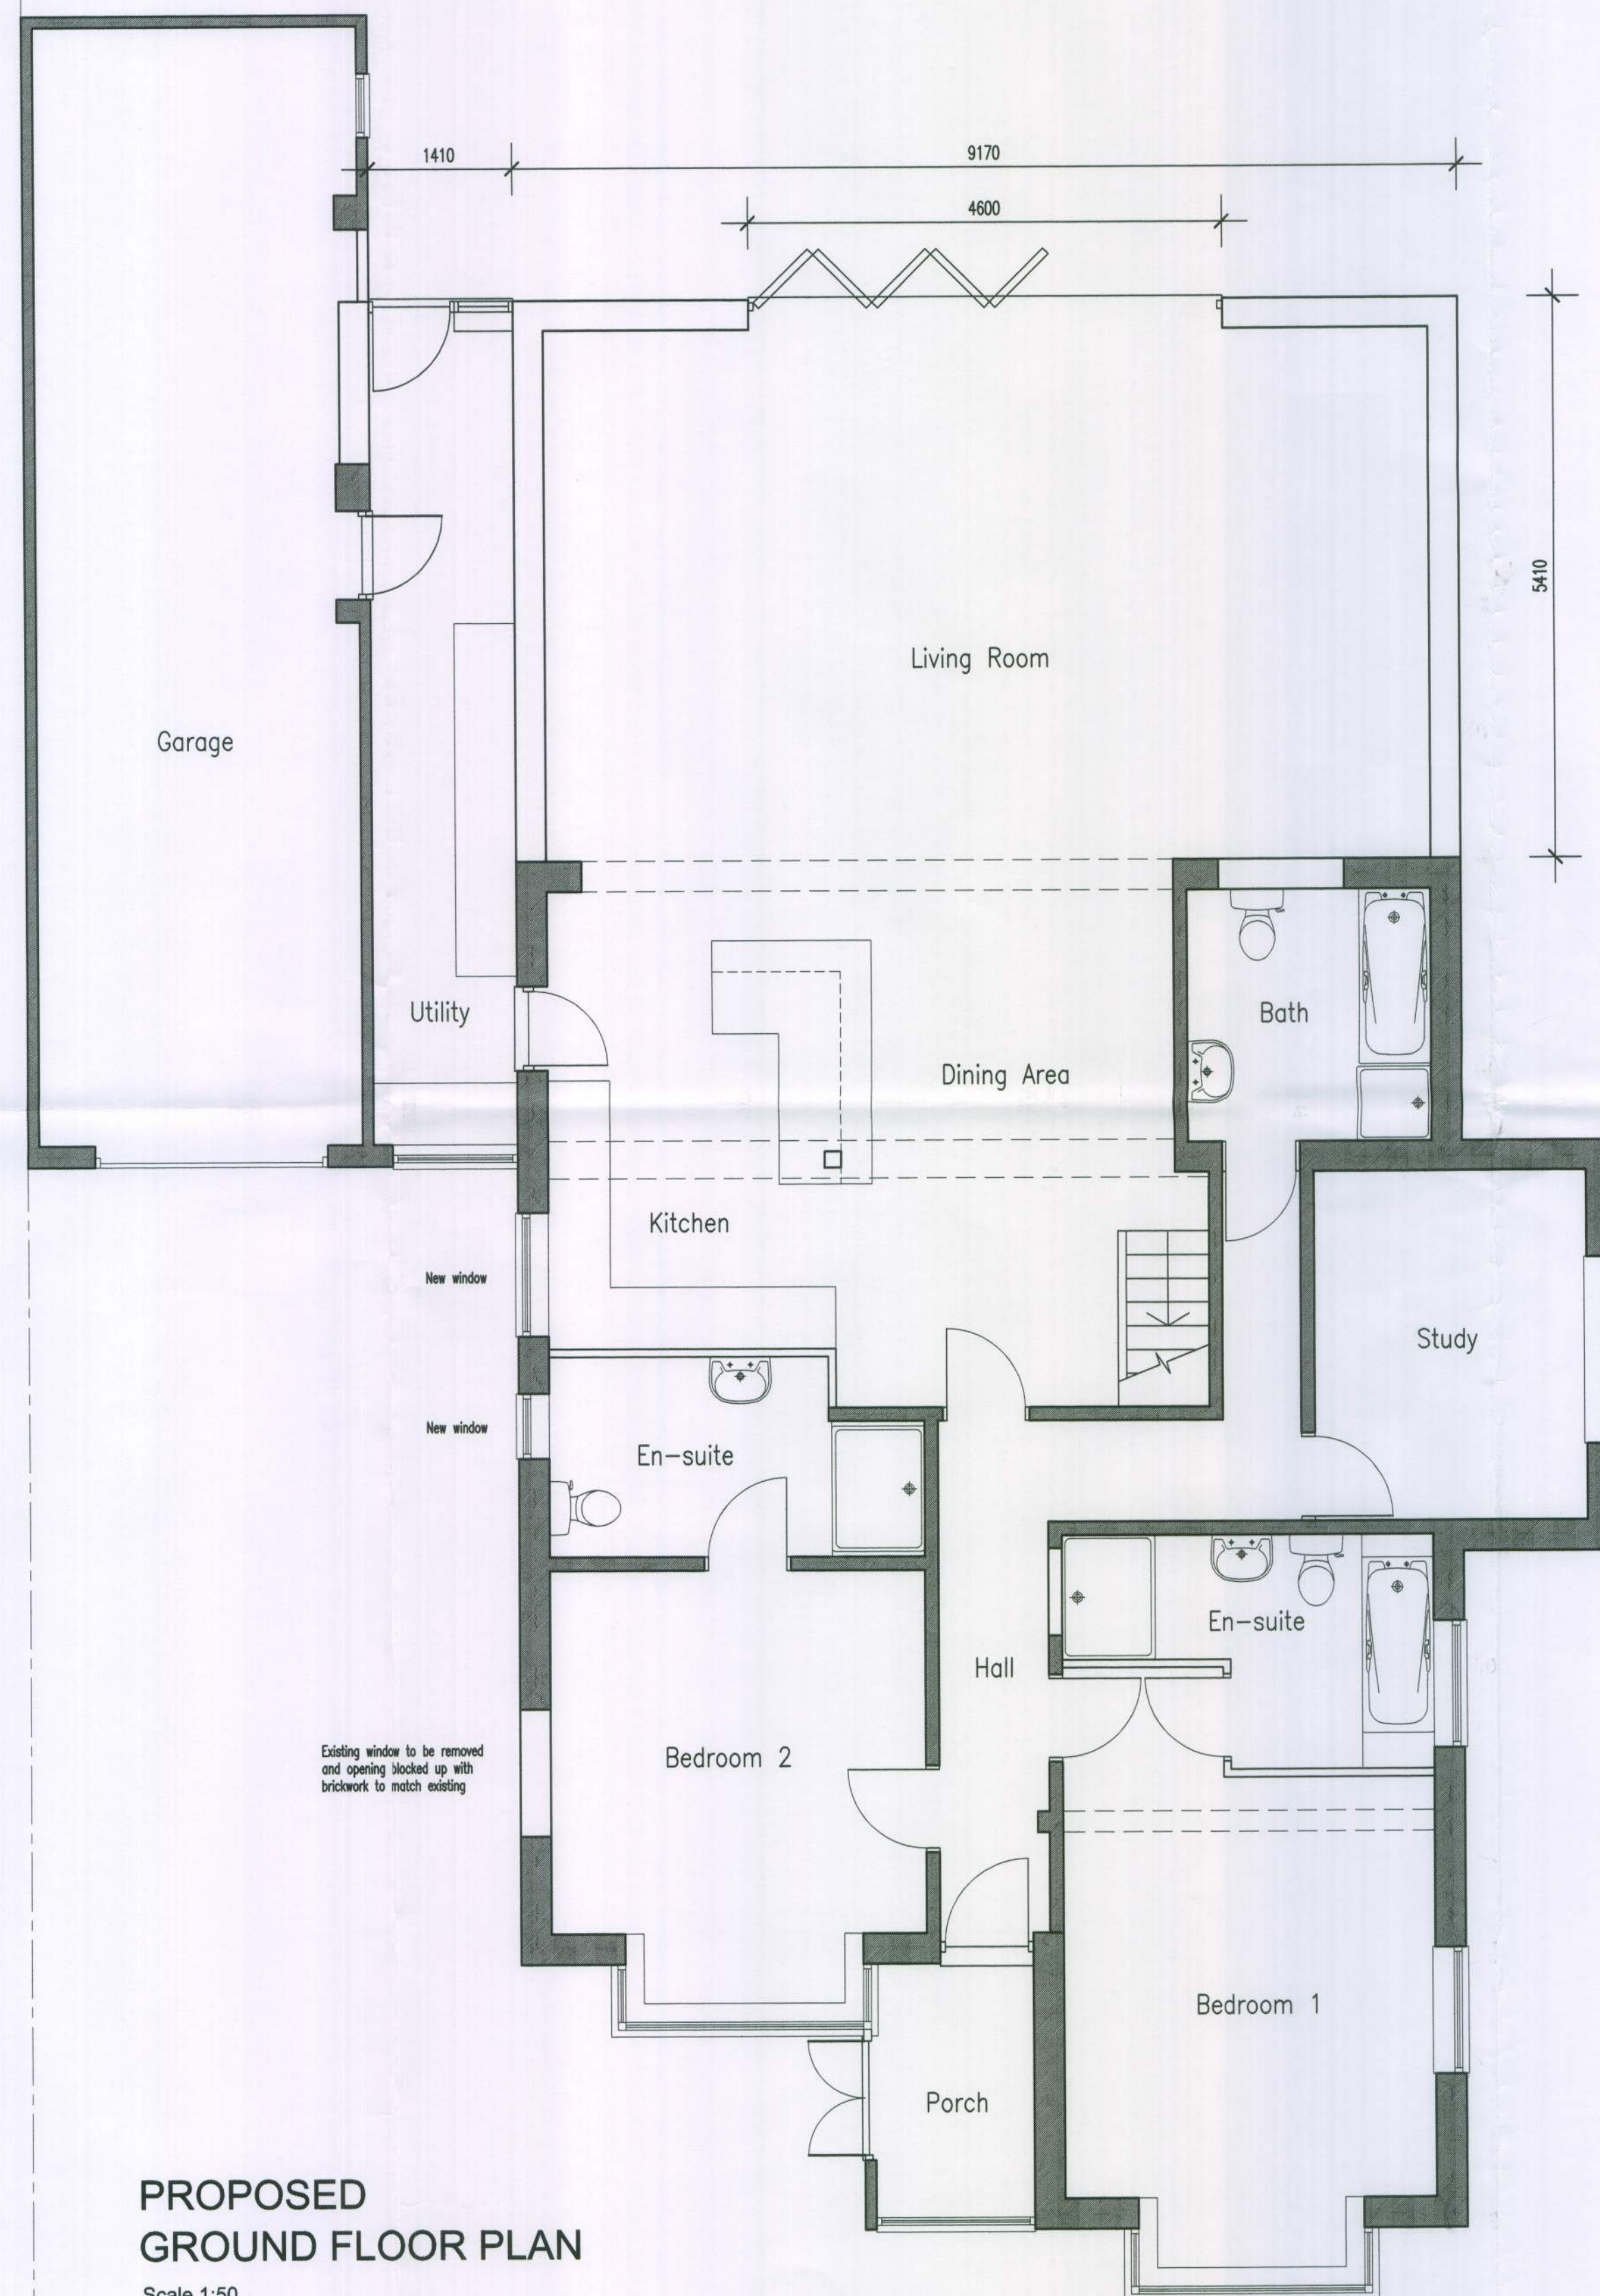
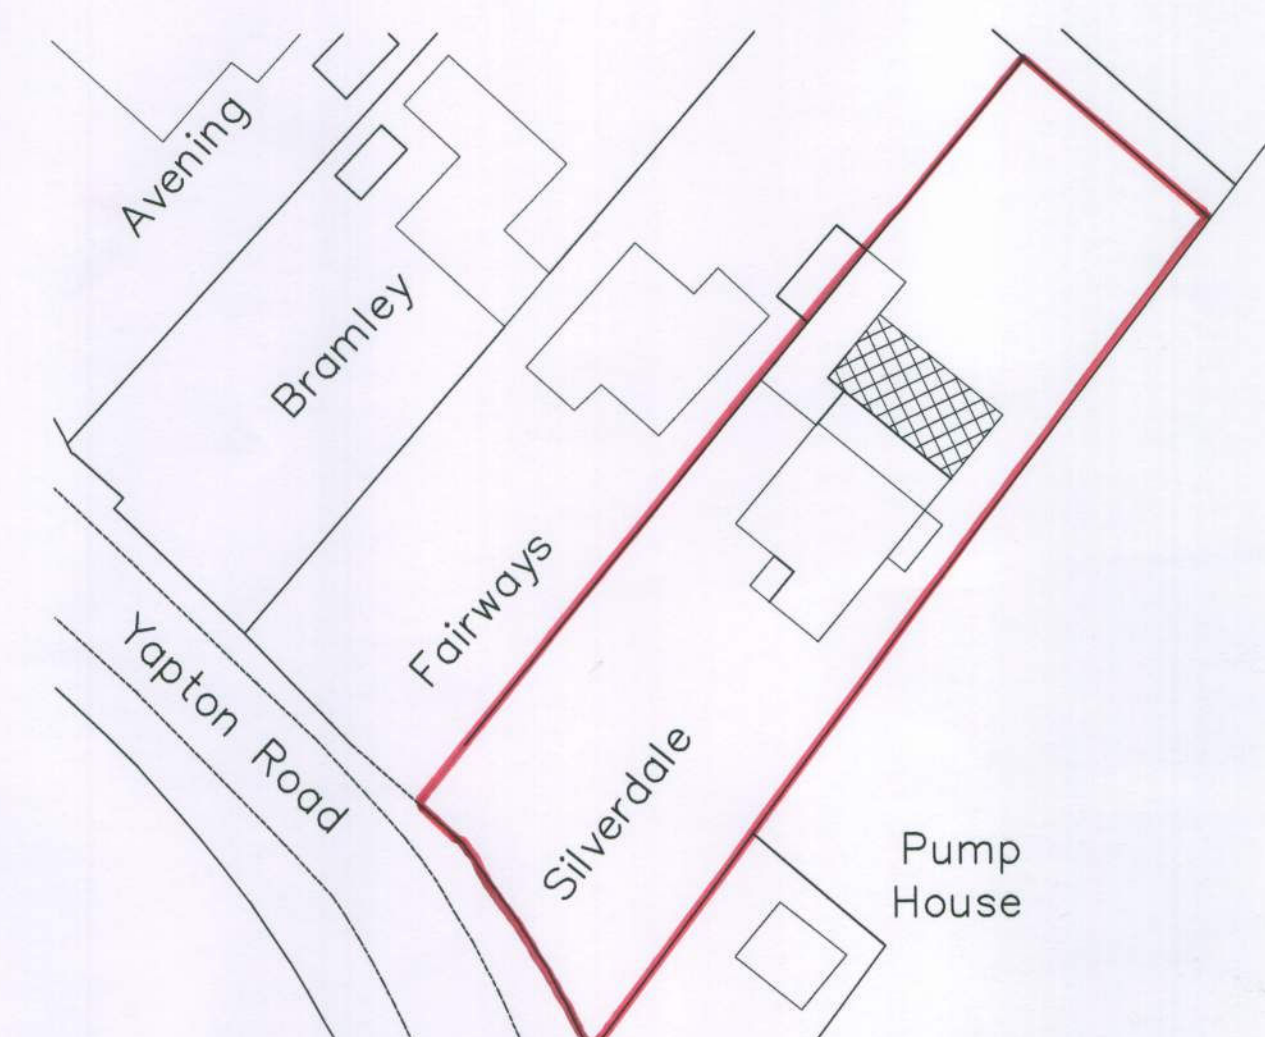


No dimensions to be scaled from drawing except for planning purposes.
 The contractor should check all dimensions on site.
 It is the contractors responsibility to ensure compliance with Building Regulations.
 C.D.M. Regs. 2007. The Client is advised of his responsibilities to appoint a Planning Supervisor under these Regs.
 All works to comply with the C.D.M. Regs. 2007.
 The Party Wall Act, 1996 The property owner is advised of the requirements of the Act, & the requirement to serve a Party Wall Notice on any adjoining owners as required under the act.

REVISIONS:
 A. 31.08.10 En-suite added to bed 2. Extension extended by 1 metre.
 B. 06.09.10 En-suite amended to bed 2. Windows added to side elevation.
 C. 06.09.10 Block plans added.

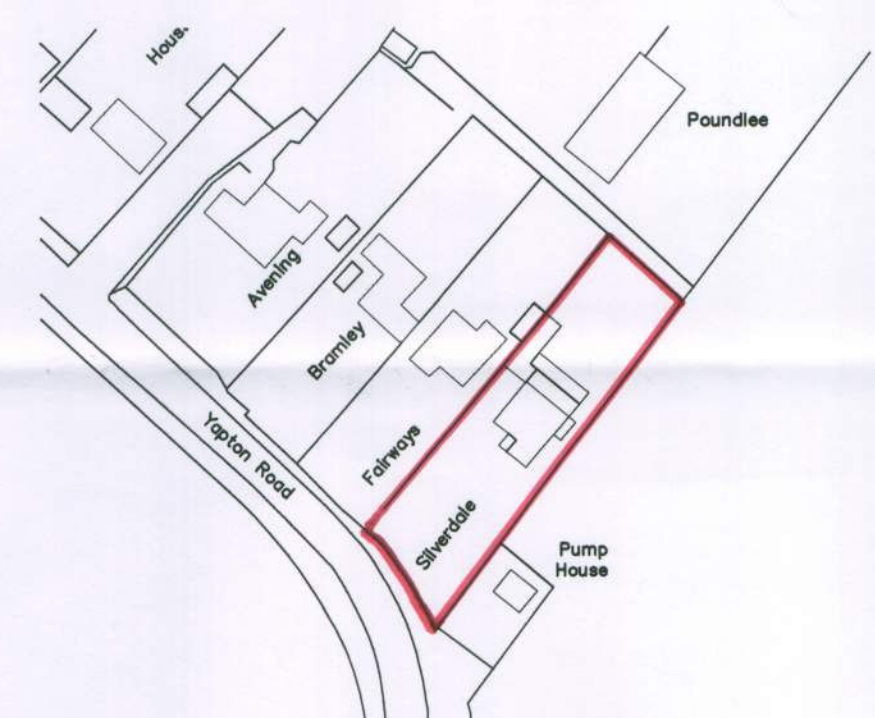

ADCS
 Architectural Design
 Computer Services
 16 Copthorne Hill
 Worthing
 West Sussex
 BN13 2EH
 Tel: 01903 260701
 E-mail: adcs@sky.com

Client	MRS VALERIE WHITE		
Project	PROPOSED REAR EXTENSION SILVERDALE YAPTON ROAD, BARNHAM WEST SUSSEX PO22 0BJ		
Drawing	EXISTING & PROPOSED FLOOR PLANS		
Scale	Date	Drawn	
1:50 @ A1	24.08.10	TP	
Drawing No.	Revision		

1214/P01 C