

This drawing has been prepared for the purpose of gaining planning permission only and does not purport to be a working or contractual drawing and should not be used for any building or contractual purposes. This drawing has been prepared based on survey drawings and information prepared by others. All dimensions and levels on all drawings must be checked and verified on site before commencement of works

© VICTORIA HOLLAND ARCHITECTURE LTD 2019

GENERAL NOTES

KEY

- VEGETATION REMOVED
- ... EXISTING OUTLINE
- PROPOSED
- EXISTING

ROOKERY COTTAGE
HOE LANE, PO22 8NT



PLANNING APPLICATION

PROPOSED SITE

DATE. JULY 2019
SCALE. 1:100 @ A3
JOB No. 1045
DRWG No. 108 Rev.



Victoria Holland RIBA
71 Peppering High Barn · Burpham
Arundel · West Sussex · BN18 9RN
Tel 01903 882923

 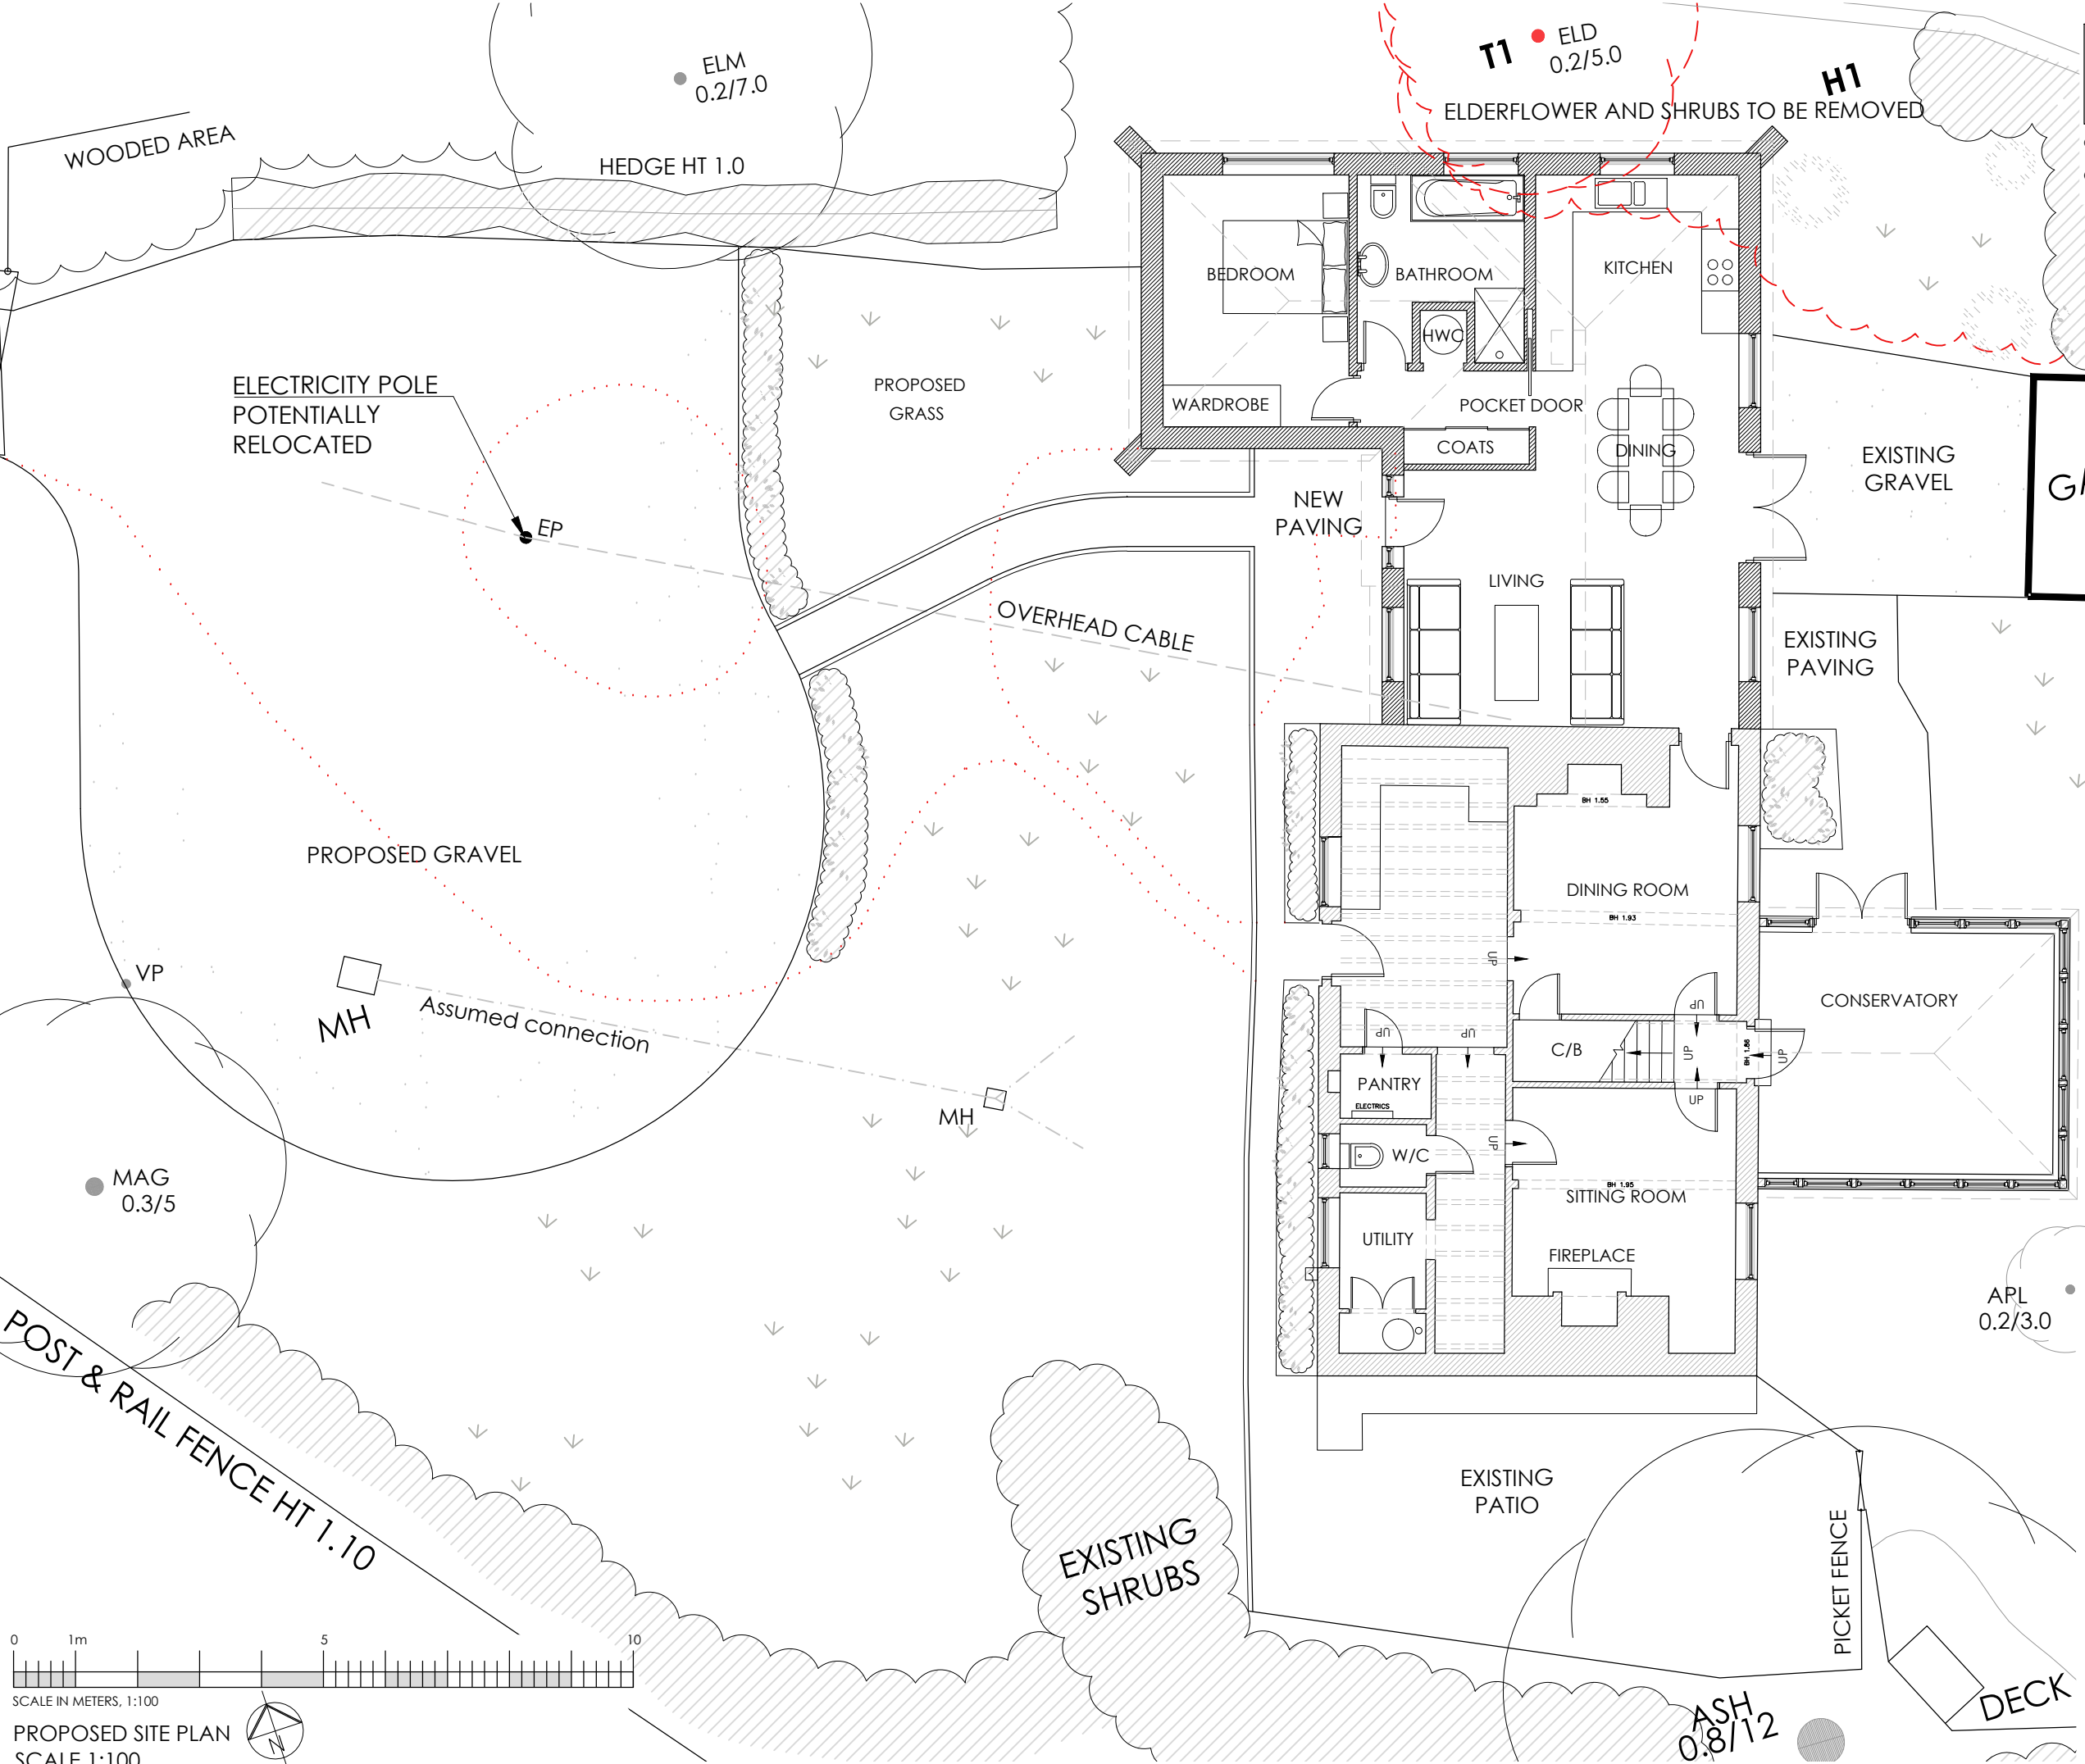

PROPOSED SITE PLAN
SCALE 1:100

