



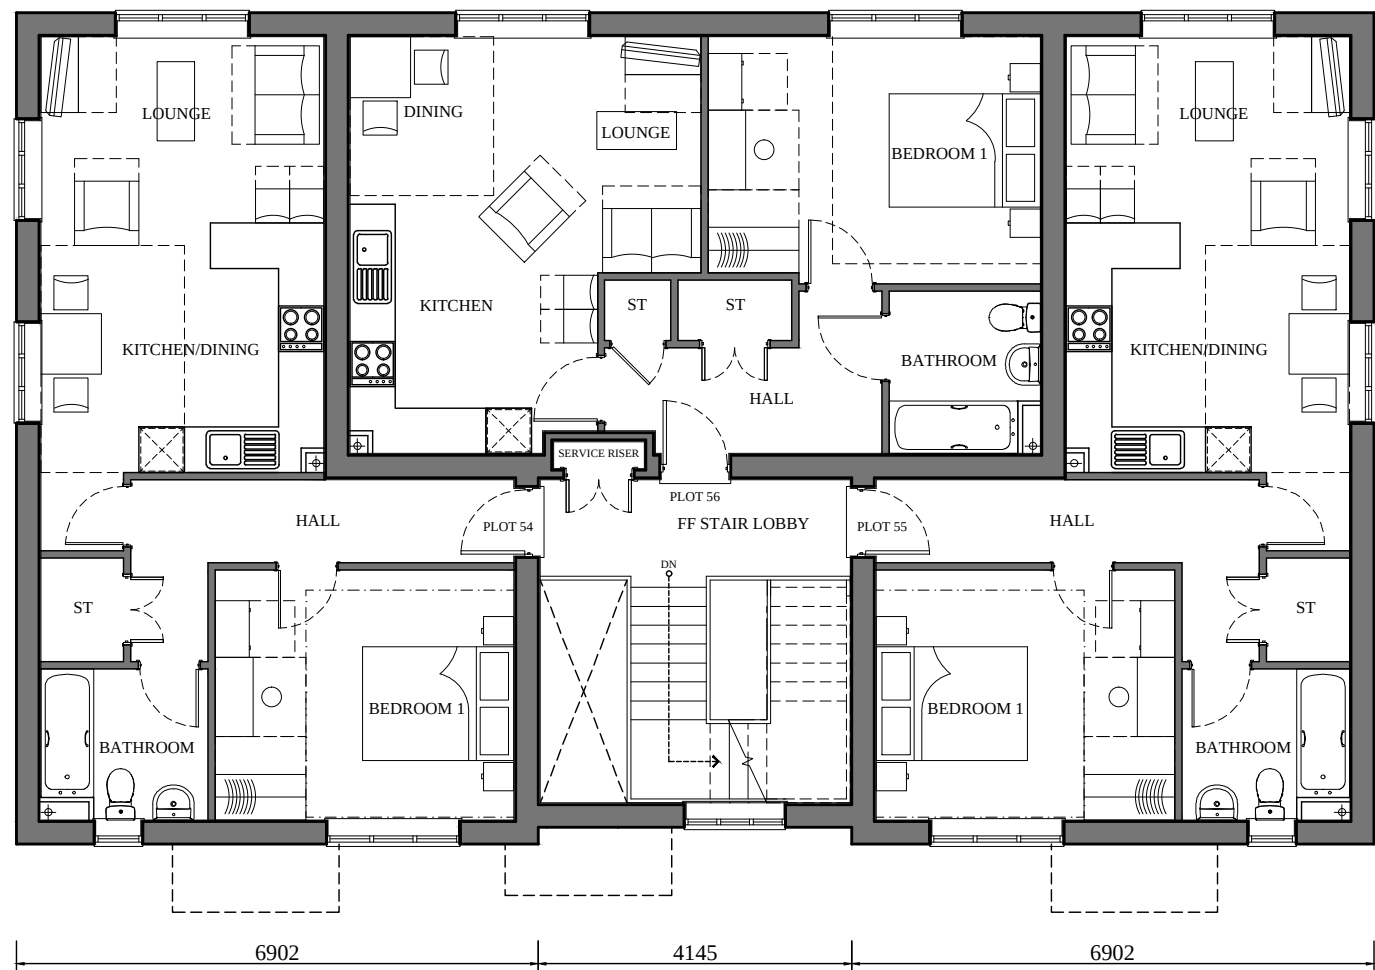

FIRST FLOOR

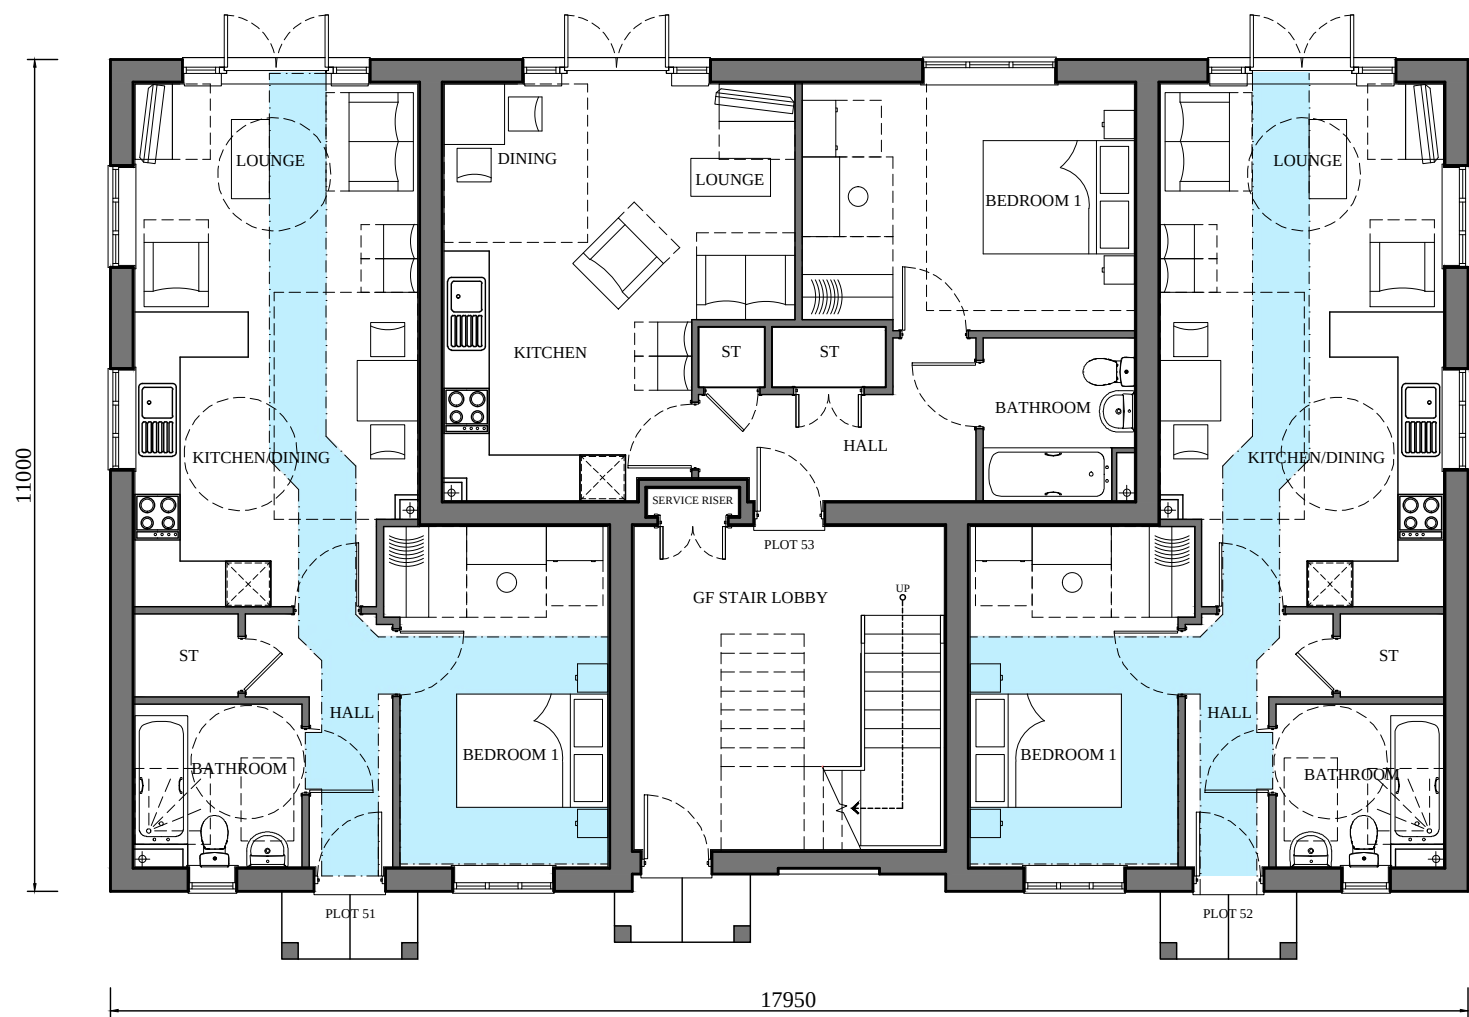

GROUND FLOOR (1:100)

PLOTS
51-56

Bedrooms	1	Persons	2
Sq.ft structural	542	Sq.m structural	50.8
Sq.ft Finish	538	Sq.m Finish	50



Nationally Described Space Standard		
Occupancy	1B2P	
Plots 51, 52, 54 & 55	Required	Achieved
Total Area (SQ/M)	50	50
Bedroom 1	11.5	12.6
Bedroom 2	-	-
Bedroom 3	-	-
Bedroom 4	-	-
Bedroom 5	-	-
Storage	1.5	1.5

Nationally Described Space Standard		
Occupancy	1B2P	
Plots 53 & 56	Required	Achieved
Total Area (SQ/M)	50	50
Bedroom 1	11.5	14.1
Bedroom 2	-	-
Bedroom 3	-	-
Bedroom 4	-	-
Bedroom 5	-	-
Storage	1.5	1.9

ALL PLOTS HAVE BEEN
DESIGNED TO ACHIEVE
NATIONALLY DESCRIBED
SPACE STANDARDS.
PLOTS 51 + 52 COMPLY WITH
APPROVED DOCUMENT M4(2)

REV	DESCRIPTION	DATE	AUTHOR	CHECKED
CLIENT 				
PROJECT LAND AT NORTH END ROAD YAPTON				
DRAWING 1 BEDROOM AFFORDABLE APARTMENTS (VILLAGE) FLOOR PLANS				
SCALE 1:100 @ A2	DATE 02.08.20	AUTHOR LAH	CHECKED -	
JOB.NO 102-70	DRAWING.NO 1BF-P1	-	REV -	-