




ODYSSEY SUBMISSION PACKAGE SUPPORTING DRAWINGS		
DRAWING	TITLE	CONTENTS
YAP-S278-01	S278 GENERAL ARRANGEMENT AND CONSTRUCTION MAKEUP	EXTENT OF WORKS, SPECIFICATIONS & WSCC STANDARD DETAIL SPECIFICATION SURFACE PLANING, KERBS TO BE BROKEN OUT, HEDGE CLEARANCE, ENABLING WORKS EXTENT OF SURFACING, SURFACING FINISHES, KERB & EDGING TYPES DRAINAGE DESIGN INFORMATION, LEVELS DESIGN INFORMATION, SETTING OUT DIMENSIONS TRAFFIC SIGNS DETAILS, ROAD MARKING DETAILS
YAP-S278-03	S278 JUNCTION LEVELS	LONG SECTIONS AND CONTOURS OF ACCESS
YAP-S278-04	S278 DRAINAGE LAYOUT	PROPOSED DRAINAGE WORKS AND GULLY CONNECTIONS

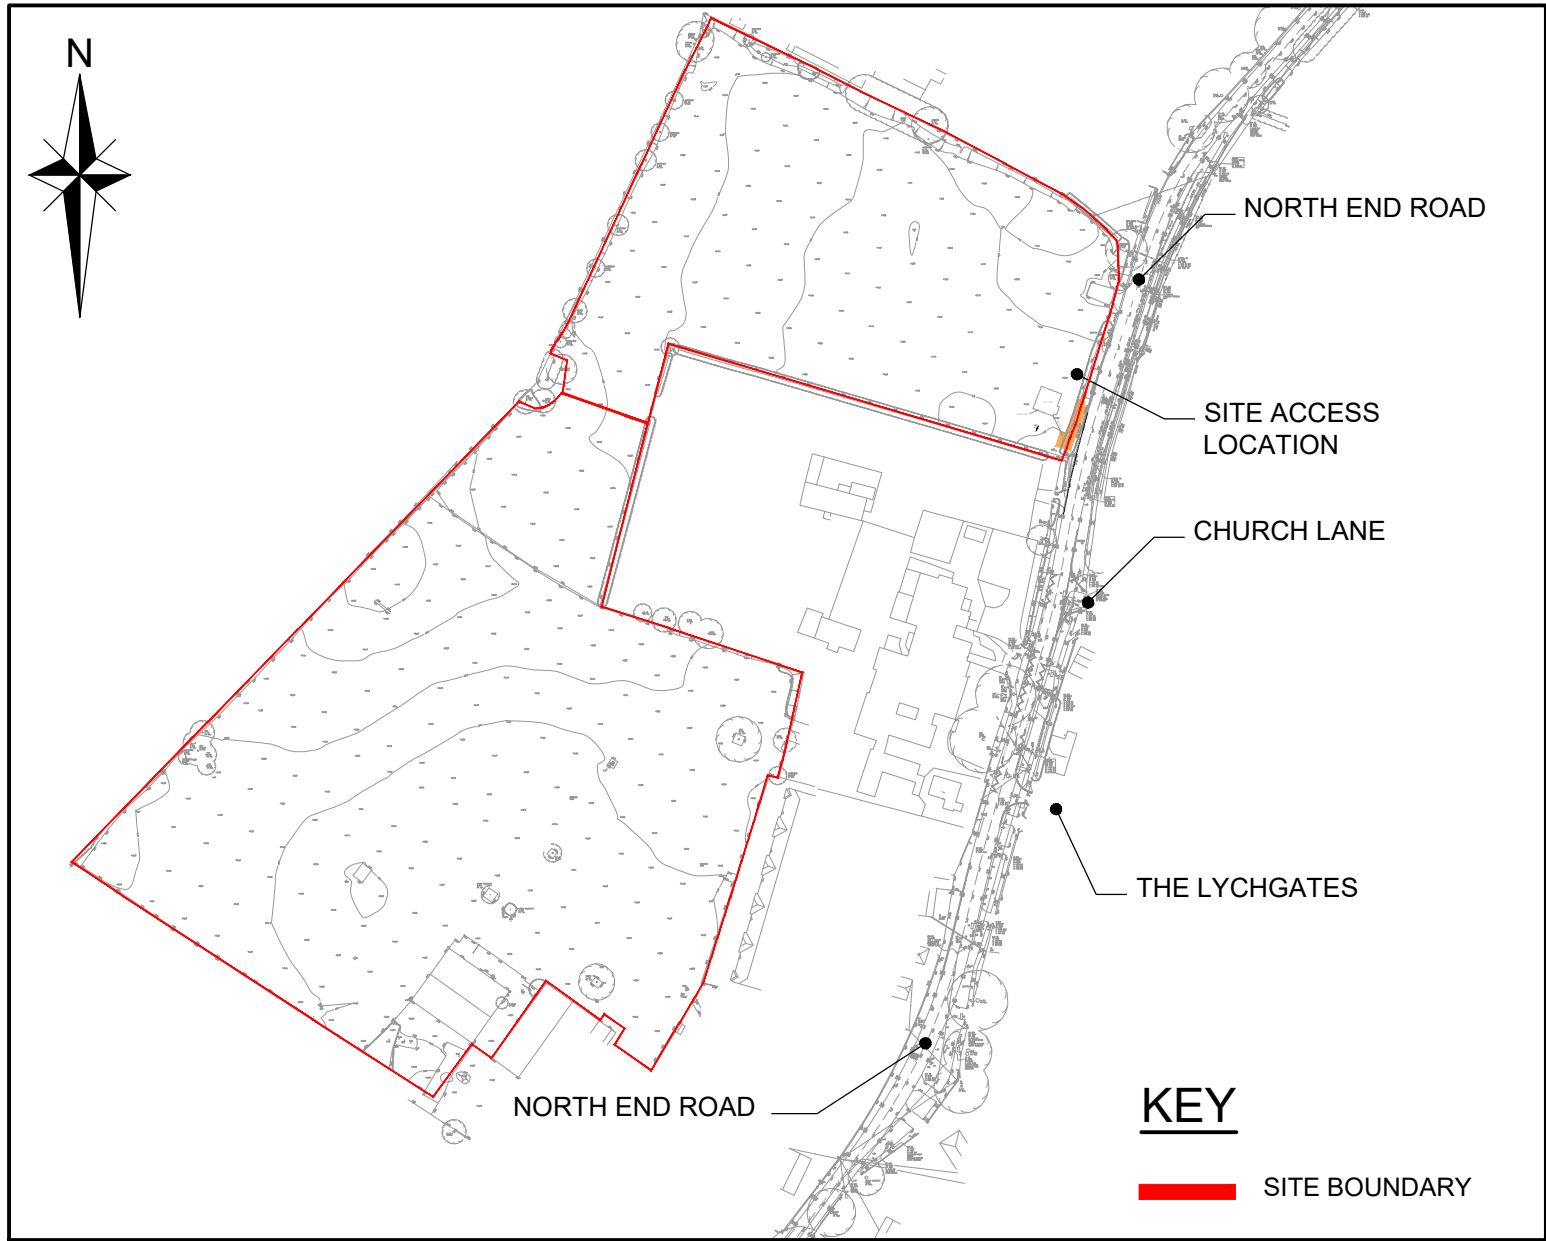

LOCATION PLAN
(SCALE 1:2500)

- THIS DRAWING IS TO BE READ IN CONJUNCTION WITH THE MANUAL FOR CONTRACT DOCUMENTS, VOLUME 1.
- IF THERE IS ANY AMBIGUITY BETWEEN THE SPECIFICATION & THE DRAWINGS, THE CONTRACTOR SHALL IMMEDIATELY INFORM THE ENGINEER.
- DO NOT SCALE FROM THIS DRAWING. WORK FROM FIGURED DIMENSIONS ONLY.
- ALL WORKS TO BE CONSTRUCTED WITHIN HIGHWAY LAND AND LAND TO BE DEDICATED TO THE HIGHWAY AUTHORITY.
- VISIBILITY SPLAYS FOR THE PROPOSED SITE ACCESS BASED ON APPROVED PLANNING DRAWING '2014/2270/001 REV C' BY RGP.
- TREE PROTECTION AND REMOVAL TO BE CARRIED OUT IN ACCORDANCE WITH ARBORICULTURE CONSULTANT
- TACTILE PAVING LAYOUTS TO FIGURE 'X' ARE PRESCRIBED LAYOUTS DEFINED IN DETR GUIDANCE ON THE USE OF TACTILE PAVING SURFACE.
- TEMPORARY SIGNS S1 TO S2 (DIA 7014) TO BE MOUNTED WHERE REQUIRED AND TO BE REMOVED AFTER 3 MONTHS. LOCATION TO BE AGREED ONSITE. REAR OF SIGN TO INCLUDE DATED STICKER STATING DATE OF REMOVAL.
- ALL EXISTING LEVELS, GRADIENTS, DEPTHS, ETC., ARE TO BE CHECKED ON SITE PRIOR TO CONSTRUCTION. ANY DISCREPANCIES ARE TO BE REPORTED TO THE ENGINEER IMMEDIATELY.
- NO WORKS SHALL COMMENCE WITHIN THE EXISTING PUBLIC HIGHWAY UNTIL THE AGREEMENT IS SIGNED.
- ANY SOFT SPOTS WITHIN THE PROPOSED HIGHWAY SHALL BE DUG OUT AND THE VOID BACKFILLED IN LAYERS UP TO FORMATION LEVEL WITH SELECTED GRANULAR MATERIAL AS DIRECTED AND TO THE SATISFACTION OF THE HIGHWAYS INSPECTOR.
- ALL FILL MATERIAL UP TO FOUNDATION LEVEL OF THE PROPOSED HIGHWAYS TO BE APPROVED AND COMPACTED IN LAYERS AS DIRECTED AND TO THE SATISFACTION OF THE HIGHWAYS INSPECTOR
- ANY DAMAGE CAUSED TO THE EXISTING HIGHWAY DURING THE COURSE OF THE WORKS TO BE REPAIRED AS DIRECTED AND TO THE SATISFACTION OF THE HIGHWAYS INSPECTOR AND/OR AREA ENGINEER.
- ANY EXISTING LIVE DRAINS, SEWERS, DUCTS, CABLES, ETC. THAT WILL PASS UNDER THE PROPOSED HIGHWAY SHALL BE SURVEYED, PROBED, TRACED, RODDED, JETTED, CCTVD, ETC. TO ASCERTAIN THEIR STRUCTURAL CONDITION AND SUITABILITY TO FALL WITHIN THE NEW HIGHWAY. IF DEEMED NECESSARY, SPECIAL PROTECTION AND/OR REPLACEMENT MAY BE REQUIRED AS DIRECTED AND TO THE SATISFACTION OF THE HIGHWAYS INSPECTOR, AREA ENGINEER AND/OR UTILITY COMPANY INVOLVED.
- ANY EXISTING LIVE MANHOLES, CHAMBERS, BOXES, ETC. THAT WILL BE LOCATED WITHIN THE PROPOSED HIGHWAY SHALL BE SURVEYED TO ASCERTAIN THEIR STRUCTURAL CONDITION AND SUITABILITY TO FALL WITHIN THE NEW HIGHWAY. IF DEEMED NECESSARY, SPECIAL PROTECTION AND/OR REPLACEMENT MAY BE REQUIRED AS DIRECTED AND TO THE SATISFACTION OF THE HIGHWAYS INSPECTOR, AREA ENGINEER AND/OR UTILITY COMPANY INVOLVED.
- DEVELOPER/CONTRACTOR TO PROVIDE SUITABLE AND EFFECTIVE WHEEL WASHING FACILITIES TO PREVENT MUD FROM BEING CONVEYED ONTO THE PUBLIC HIGHWAY AND TO PROVIDE THE MEANS TO CLEAN THE HIGHWAY TO THE SATISFACTION OF THE HIGHWAYS INSPECTOR, AREA ENGINEER AND/OR LOCAL AUTHORITY.
- NO CONCRETE TO BE POURED OR LAID IN TEMPERATURES BELOW 20°C ON A FALLING MAXIMIN THERMOMETER OR BEFORE THE TEMPERATURE REACHES 20°C ON A RISING MAXIMIN THERMOMETER (TO BE PROVIDED BY THE CONTRACTOR AND DISPLAYED IN A POSITION AGREED BY THE HIGHWAYS INSPECTOR).
- ALL ROAD MARKINGS TO BE THERMOPLASTIC.
- CONTRACTOR TO COMPLY WITH CHAPTER 8 OF THE TRAFFIC SIGNS MANUAL 2009.
- REFER TO WSCC 278/38 HIGHWAY AGREEMENT STANDARD DETAILS DRAWINGS 01-21 AND REVISION THEREOF.
- HIGHWAY INSPECTOR TO APPROVE ALL KERB AND/OR EDGING LINE AND LEVEL ON SITE WITH THE MAIN CONTRACTOR PRIOR TO INSTALLMENT. THE HIGHWAY INSPECTOR WILL DIRECT THE CONTRACTOR ACCORDINGLY TO ACHIEVE A SATISFACTORY FINISH WHICH MAY DEViate FROM THE TECHNICALLY APPROVED DETAILED DRAWINGS. THE CONTRACTOR WILL RECORD ALL VARIANCES FOR THE 'AS-BUILT' DRAWINGS ISSUE.
- 'ALL ADOPTABLE HIGHWAY WORKS TO BE CARRIED OUT IN ACCORDANCE WITH THE DFT SPECIFICATION OF HIGHWAY WORKS OR AS AMENDED BY THE WEST SUSSEX COUNTY COUNCIL STANDARD DETAILS (2013) - BOTH AVAILABLE ON THE INTERNET.'

NOTES

- CDM REGULATIONS 2015
- IN COMPLIANCE WITH CDM 2015 ODYSSEY HAS FOLLOWED ITS DESIGN RISK MANAGEMENT PROCESS FOR HAZARD ELIMINATION AND RISK REDUCTION IN DEVELOPING THE ODYSSEY DESIGNS SHOWN ON THIS DRAWING.
- THERE ARE NO ABNORMAL OR UNUSUAL RESIDUAL RISKS ASSOCIATED WITH THE DESIGN. ANY OTHER RESIDUAL RISKS ARE THOSE THAT WOULD NORMALLY BE EXPECTED BY COMPETENT PERSONS OR CONTRACTORS WITH NECESSARY SKILLS KNOWLEDGE AND EXPERIENCE TO BE ENGAGED ON WORK OF THIS NATURE OR TYPE.

KEY TO HEALTH AND SAFETY SYMBOLS

- ABNORMAL OR UNUSUAL RESIDUAL RISKS ASSOCIATED WITH THE DESIGN OUTCOMES SHOWN ON THIS DRAWING MAYBE INDICATED BY MEANS OF THE FOLLOWING SYMBOLS.
- INDICATES A RESIDUAL RISK REQUIRING A COMPULSORY ACTION.
 - INDICATES A RESIDUAL RISK FOR INFORMATION.
 - INDICATES A RESIDUAL RISK REQUIRING A PROHIBITIVE ACTION.
 - INDICATES A RESIDUAL RISK AS A WARNING.

COLOUR LEGEND HIGHWAY AGREEMENT

- S38 S278 (111)
- PROPOSED FOOTWAY CONSTRUCTION TO WSCC/S278/38/04 REV B
 - PROPOSED CARRIAGEWAY CONSTRUCTION TO WSCC/S278/38/21 REV F
 - PROPOSED VERGE TO WSCC/S278/38/09 REV B
 - EASEMENT (STREET LIGHTING AND DRAINAGE)
 - LAND OWNERSHIP BOUNDARY
 - PROPOSED HIGHWAY SURFACE WATER DRAIN
 - EXISTING HIGHWAY SURFACE WATER DRAIN
 - EXISTING HIGHWAY BOUNDARY
 - STREET LIGHTING

NOT FOR CONSTRUCTION - SUBJECT TO APPROVAL

G	REVISED DRAINAGE, SOAKAWAY ADDED	CJL	SW	JHM	23.07.20
F	APPROVED FOR CONSTRUCTION	LJH	CJL	JHM	20.03.20
E	RESPONSE WSCC COMMENTS #3 - LIGHTING EASEMENT ADDED	CJL	SW	JHM	11.03.20
D	RESPONSE TO WSCC COMMENTS #2	CJL	SW	JHM	05.03.20
C	RESPONSE TO WSCC DESIGN CHECK #1	CJL	SW	JHM	25.02.20
B	DRAINAGE UPDATED, ISSUED FOR WSCC	CJL	SW	JHM	04.02.20
A	CLIENT COMMENTS, BOUNDARIES UPDATED	CJL	SW	JHM	15.11.19
Rev	Amendments	Dm	Chk	App	Date

ODYSSEY

Odyssey House
Unit 3 Winchester Hill Business Park
Winchester Hill, Romsey
Southampton SO51 7UT

Telephone: 01794 537980
Fax: 01266 331154
E: info@odysseyconsult.co.uk
W: www.odysseyconsult.co.uk

Job Title		
LAND AT STAKERS FARM, YAPTON		
Drawing Title		
S278 AGREEMENT PLAN		
Client		
DANDARA LIMITED (SOUTHERN)		
Scale	Date	Designed
1:250 @A1	OCT 19	CJL
Drawn	Checked	Approved
CJL	SW	JHM
Job No	Drawing No	Rev
19-156	YAP-S278-02	G