





PLOTS 9 -11 HOUSE PLANS - SHEET 4

DRAWING PREPARED FOR APPROVAL OF RESERVED MATTERS FOLLOWING OUTLINE PLANNING APPROVAL Y/22/14/22/14

NOTES ACCOMMODATION

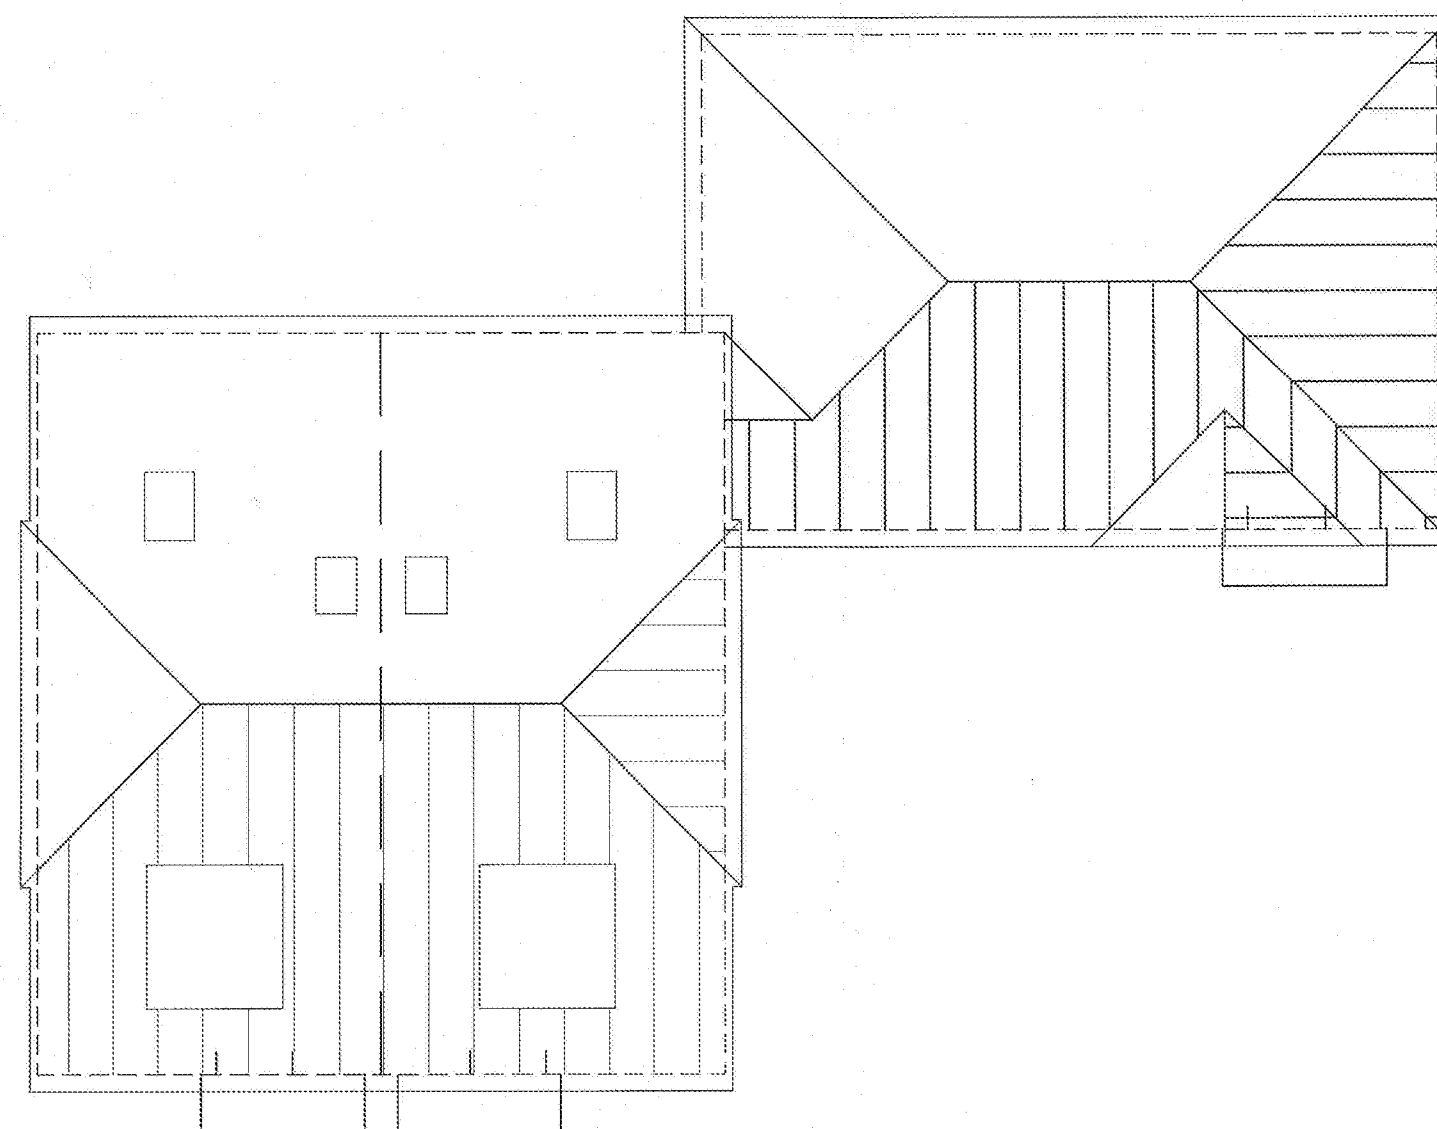

ROOF PLAN

 

LAND AT KINGS CLOSE YAPTON

client **PLOT LIFE SPV3 LTD**

date **AUG 2017**

scale **1:100 @ A3**

project **LAND AT KINGS CLOSE YAPTON**

drg no **16024-RM153**

status **reserved matters application**

crescent designs
architecture
columbia house, columbia drive, worthing, west sussex,
bn13 3hd tel UK 0845 009 2223 fax 01903 691204
we.r@crescent-designs.co.uk ©

NO DIMENSIONS ARE TO BE SCALED FROM THE DRAWING (EXCEPT IN THE CASE OF PLANNING APPLICATIONS) - THE CONTRACTOR SHOULD CHECK ALL DIMENSIONS ON SITE - IT IS THE CONTRACTOR'S RESPONSIBILITY TO ENSURE THAT ALL WORKS ARE LAWFUL & IN COMPLIANCE WITH THE BUILDING REGULATIONS - DRAWING INFORMATION IS SUBJECT TO A DETAILED SURVEY OF SITE & REQUIREMENTS OF LOCAL AUTHORITY PLANNING BUILDING REGULATION & HIGHWAY DEPARTMENTS - ALL OS INFORMATION REPRODUCED UNDER LICENSE FROM OS/DANCE SURVEY DATA (C) CROWN COPYRIGHT ALL RIGHTS RESERVED - THE CLIENT WHEN REQUIRED BY THE CONSTRUCTION DESIGN & MANAGEMENT REGULATIONS SHALL APPOINT AS SOON AS PRACTICABLE A COMPETENT PRINCIPLE DESIGNER & PRINCIPLE CONTRACTOR - REFER TO THE DESIGNER'S RISK ASSESSMENT REGISTER AND DRAWING NOTES FOR ASSISTANCE IDENTIFICATION OF UNUSUAL OR SIGNIFICANT SAFETY HAZARDS - THE CLIENT & CONTRACTOR ARE ADVISED TO ENSURE THAT ANY PROPOSED WORKS REQUIRING ACTION UNDER THE PARTY WALL ETC ACT ARE NOT IMPLEMENTED UNTIL APPROPRIATE PARTY WALL AGREEMENTS HAVE BEEN FINALIZED - THIS DRAWING HAS BEEN PREPARED FOR THE PURPOSES OF A RESERVED MATTERS PLANNING APPLICATION ONLY.