

PLOT 12 HOUSE PLANS

DRAWING PREPARED FOR APPROVAL OF RESERVED MATTERS FOLLOWING OUTLINE PLANNING APPROVAL Y/22/14


NOTES

GROSS INTERNAL AREA
H5 3B4P - 3 BEDROOM 4 PERSON DWELLING - 85 SQM



WINDOW PRIVACY REFERENCES
OG = obscure glazed window
FS = window fixed shut
TV = top vent opening only

SUBSTITUTION



6-2-18

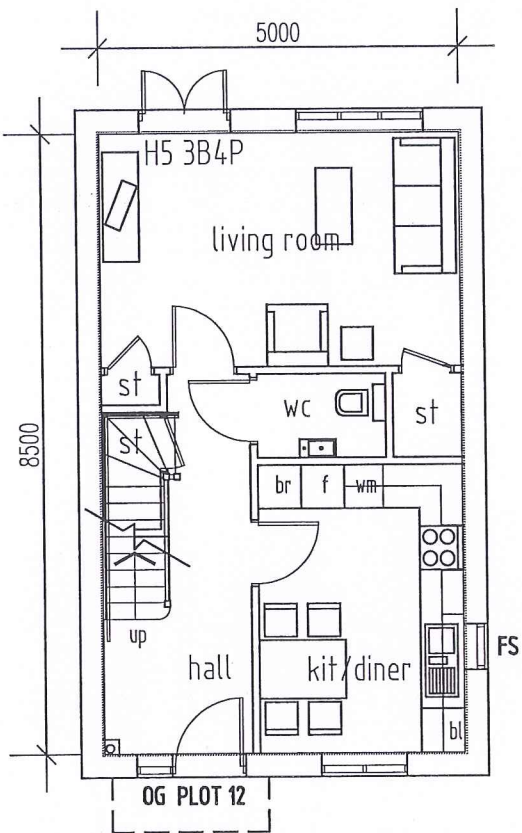


GROUND FLOOR PLAN

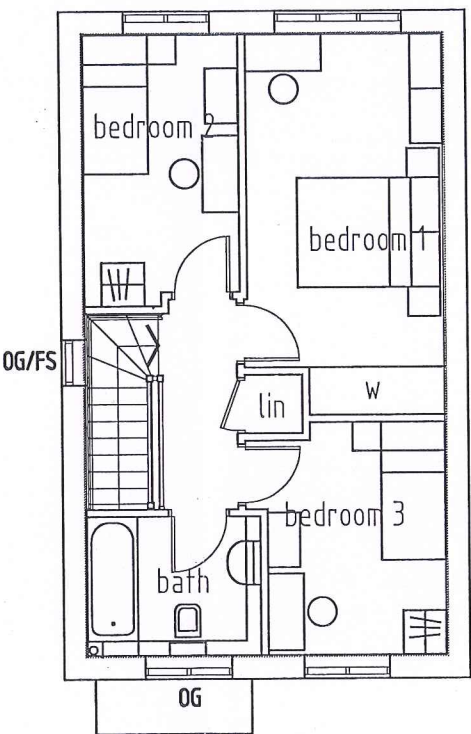 

FIRST FLOOR PLAN

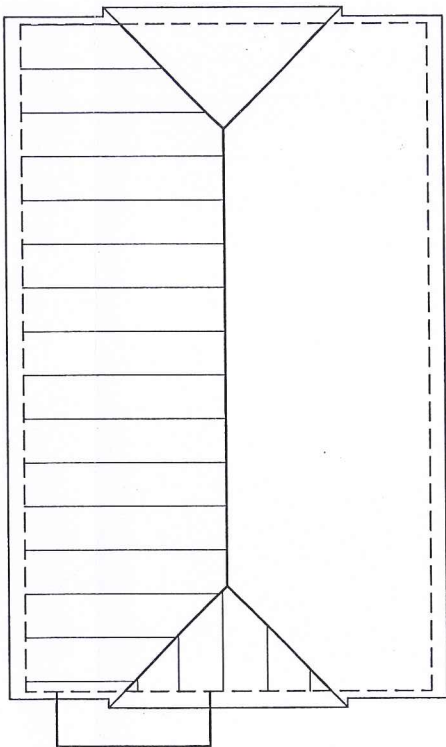 

ROOF PLAN

 

LAND AT KINGS CLOSE YAPTON

client PLOT LIFE SPV3 LTD
project LAND AT KINGS CLOSE YAPTON

date AUG 2017
drg no 16024-RM160 REVA

scale 1:100 @ A3
status reserved matters application

NO DIMENSIONS ARE TO BE SCALED FROM THE DRAWING (EXCEPT IN THE CASE OF PLANNING APPLICATIONS) - THE CONTRACTOR SHOULD CHECK ALL DIMENSIONS ON SITE - IT IS THE CONTRACTORS RESPONSIBILITY TO ENSURE THAT ALL WORKS ARE LAWFUL & IN COMPLIANCE WITH THE BUILDING REGULATIONS - DRAWING INFORMATION IS SUBJECT TO A DETAILED SURVEY OF SITE & REQUIREMENTS OF LOCAL AUTHORITY PLANNING BUILDING REGULATION & HIGHWAY DEPARTMENTS - ALL OS INFORMATION REPRODUCED UNDER LICENSE FROM ORDNANCE SURVEY DATA (C) CROWN COPYRIGHT ALL RIGHTS RESERVED - THE CLIENT WHEN REQUIRED BY THE CONSTRUCTION DESIGN & MANAGEMENT REGULATIONS SHALL APPOINT AS SOON AS PRACTICABLE A COMPETENT PRINCIPLE DESIGNER & PRINCIPLE CONTRACTOR - REFER TO THE DESIGNERS RISK ASSESSMENT REGISTER AND DRAWING NOTES FOR ASSISTANCE / IDENTIFICATION OF UNUSUAL OR SIGNIFICANT SAFETY HAZARDS - THE CLIENT & CONTRACTOR ARE ADVISED TO ENSURE THAT ANY PROPOSED WORKS REQUIRING ACTION UNDER THE PARTY WALL ETC ACT ARE NOT IMPLEMENTED UNTIL APPROPRIATE PARTY WALL AGREEMENTS HAVE BEEN FINALIZED - THIS DRAWING HAS BEEN PREPARED FOR THE PURPOSES OF A RESERVED MATTERS PLANNING APPLICATION ONLY.

REV A 05.02.18 - OBSCURE GLAZED WINDOWS INDICATED

crescent designs
architecture
columbia house, columbia drive, worthing, west sussex,
bn13 3hd tel uk 0845 009 2223 fax 01903 691204
we.r@crescent-designs.co.uk ©