



This drawing and its contents are the strict copyright of Architectura Design. No reproduction without permission. Do not scale. Written dimensions to be used where given. All dimensions and details to be checked on site. FOR PLANNING PURPOSES ONLY

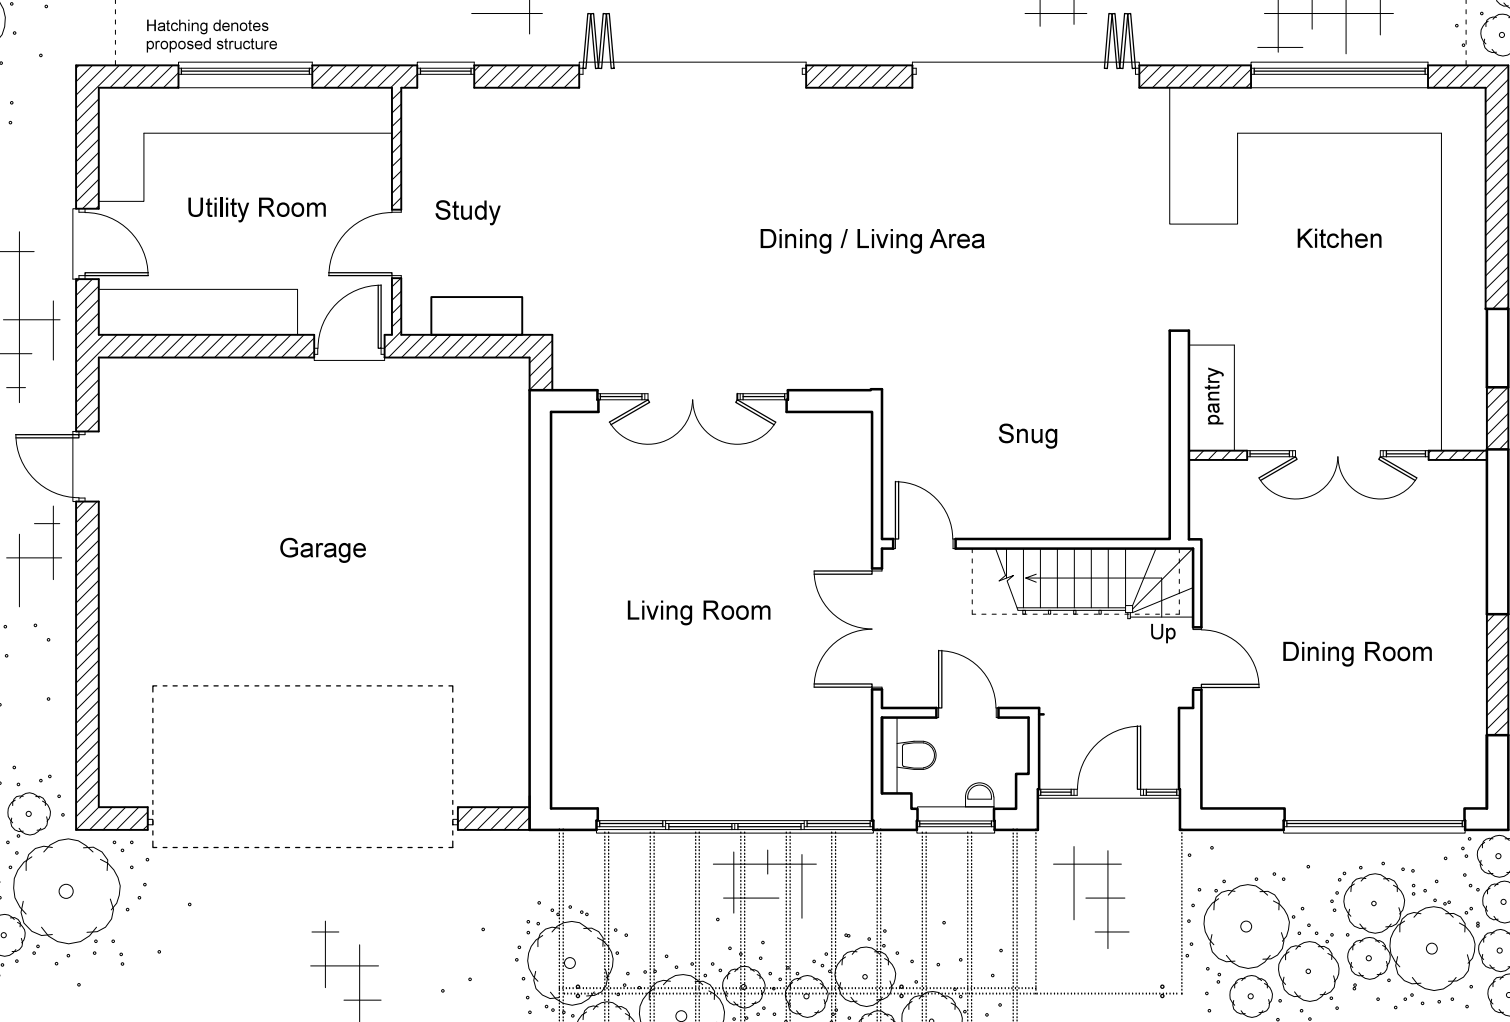

Ground Floor Plan

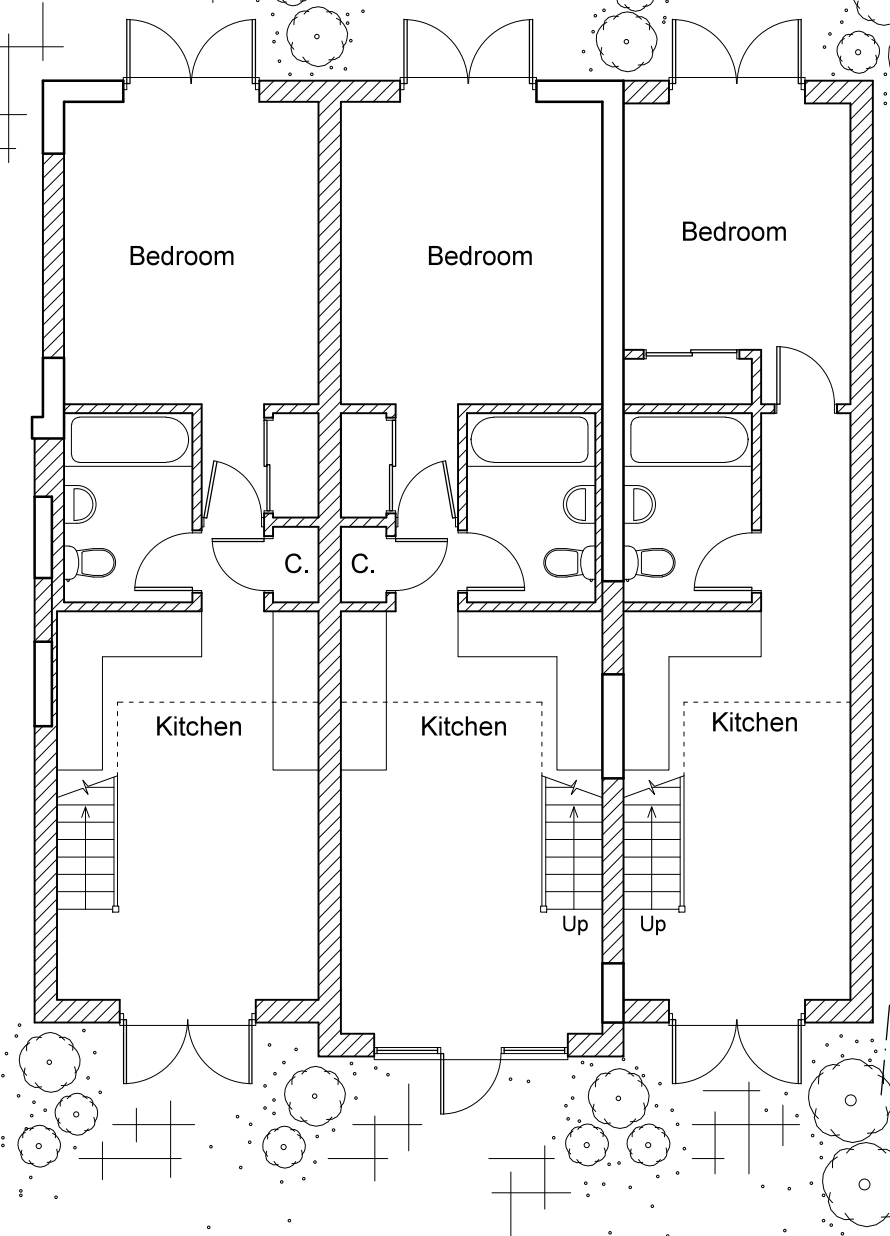

Architectura
Architectural Design & Drawing Service

Proposed Extension and Conversion
at The Crickets, Hoe Lane, Flansham
for Mr B Brogan
Drawing P01 August 2019 Scale 1:100 @ A3
Planning Drawing - Ground Floor Plan

