




Front Elevation

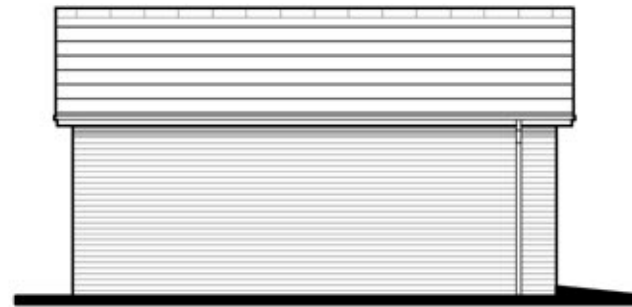


Side Elevation



Rear Elevation



Side Elevation

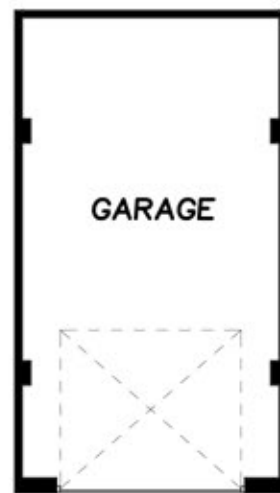

Ground Floor

Single Garage

Heritage Collection
"2017 Edition"

EF Series Brick

REV: -

Drawing scale 1:100 @ A3



Job No. Drg No. Rev.
A856 90 ~

Scale 1:100 @ A3
0 1 2 3 4 5 (m)