



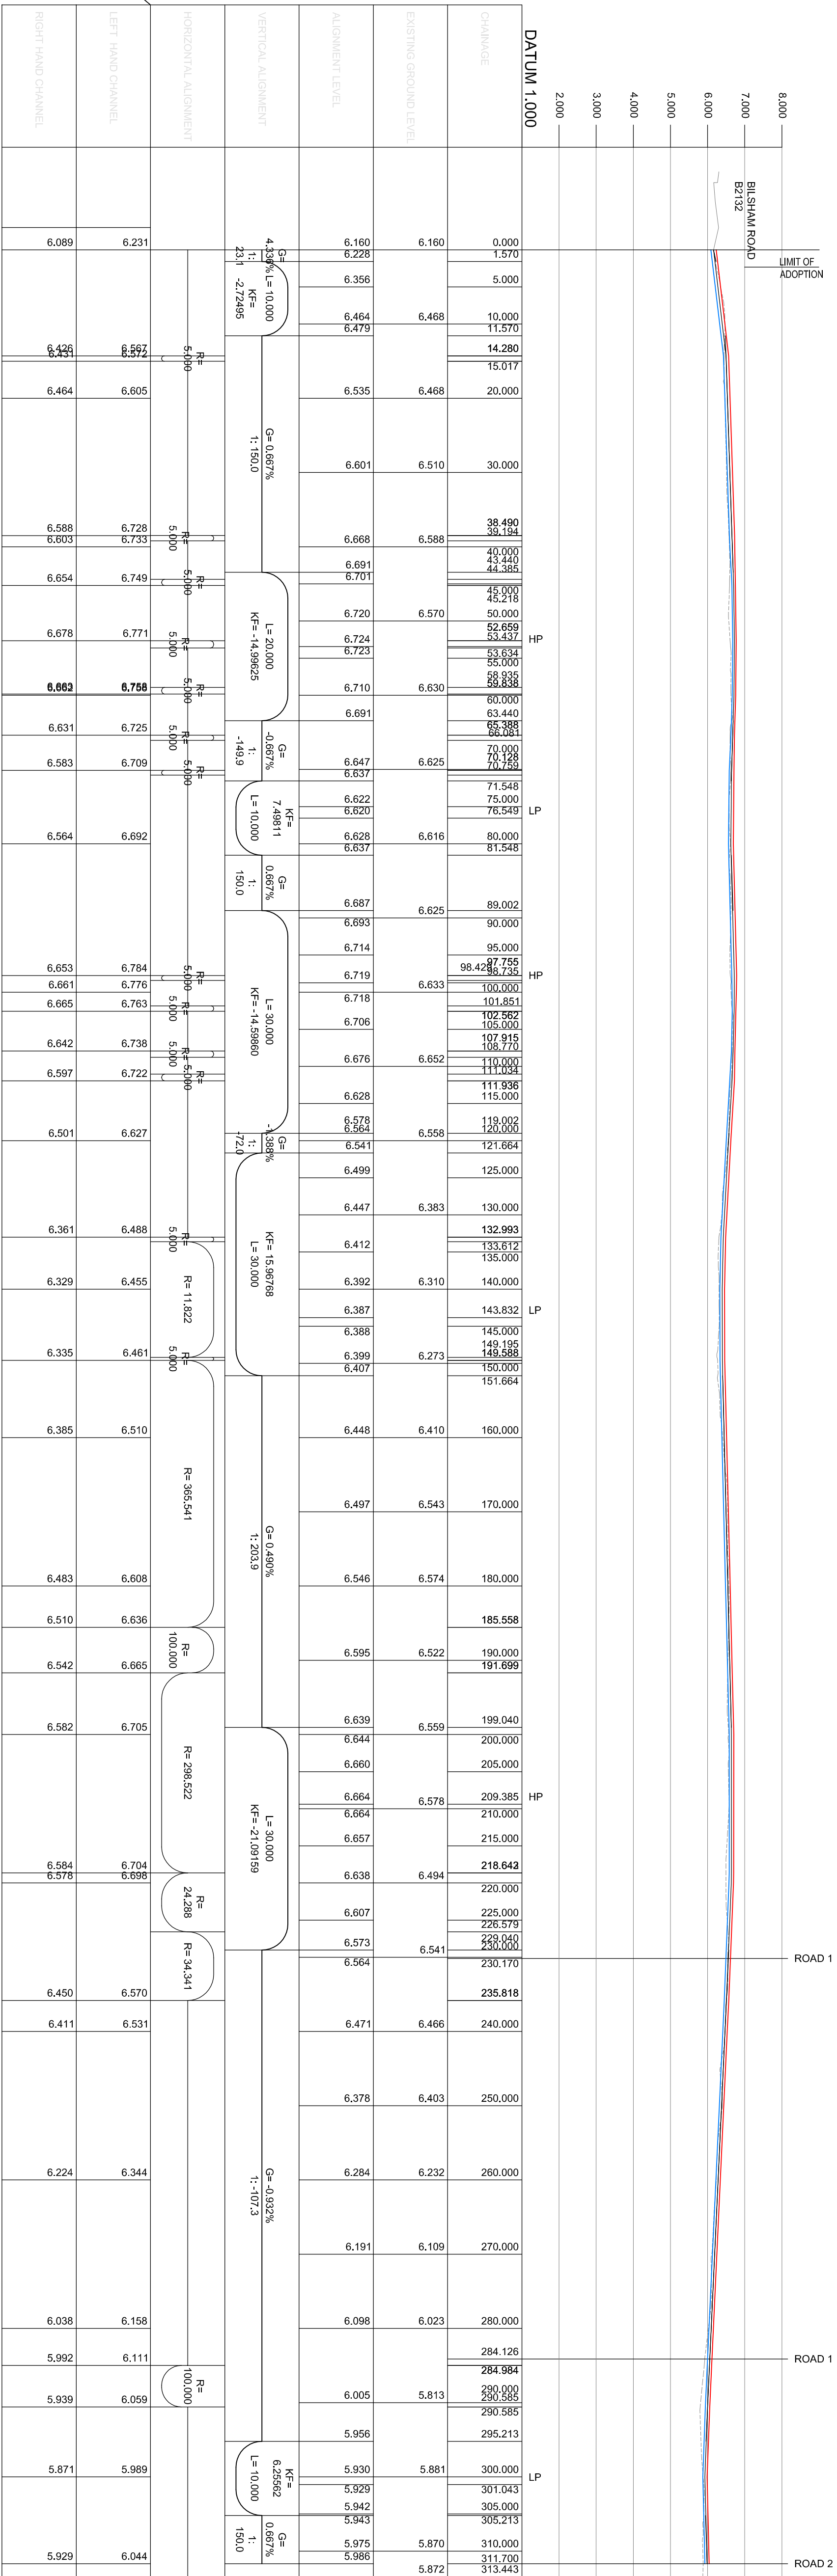

TRACK

Chainage Location
Scale 1:1000

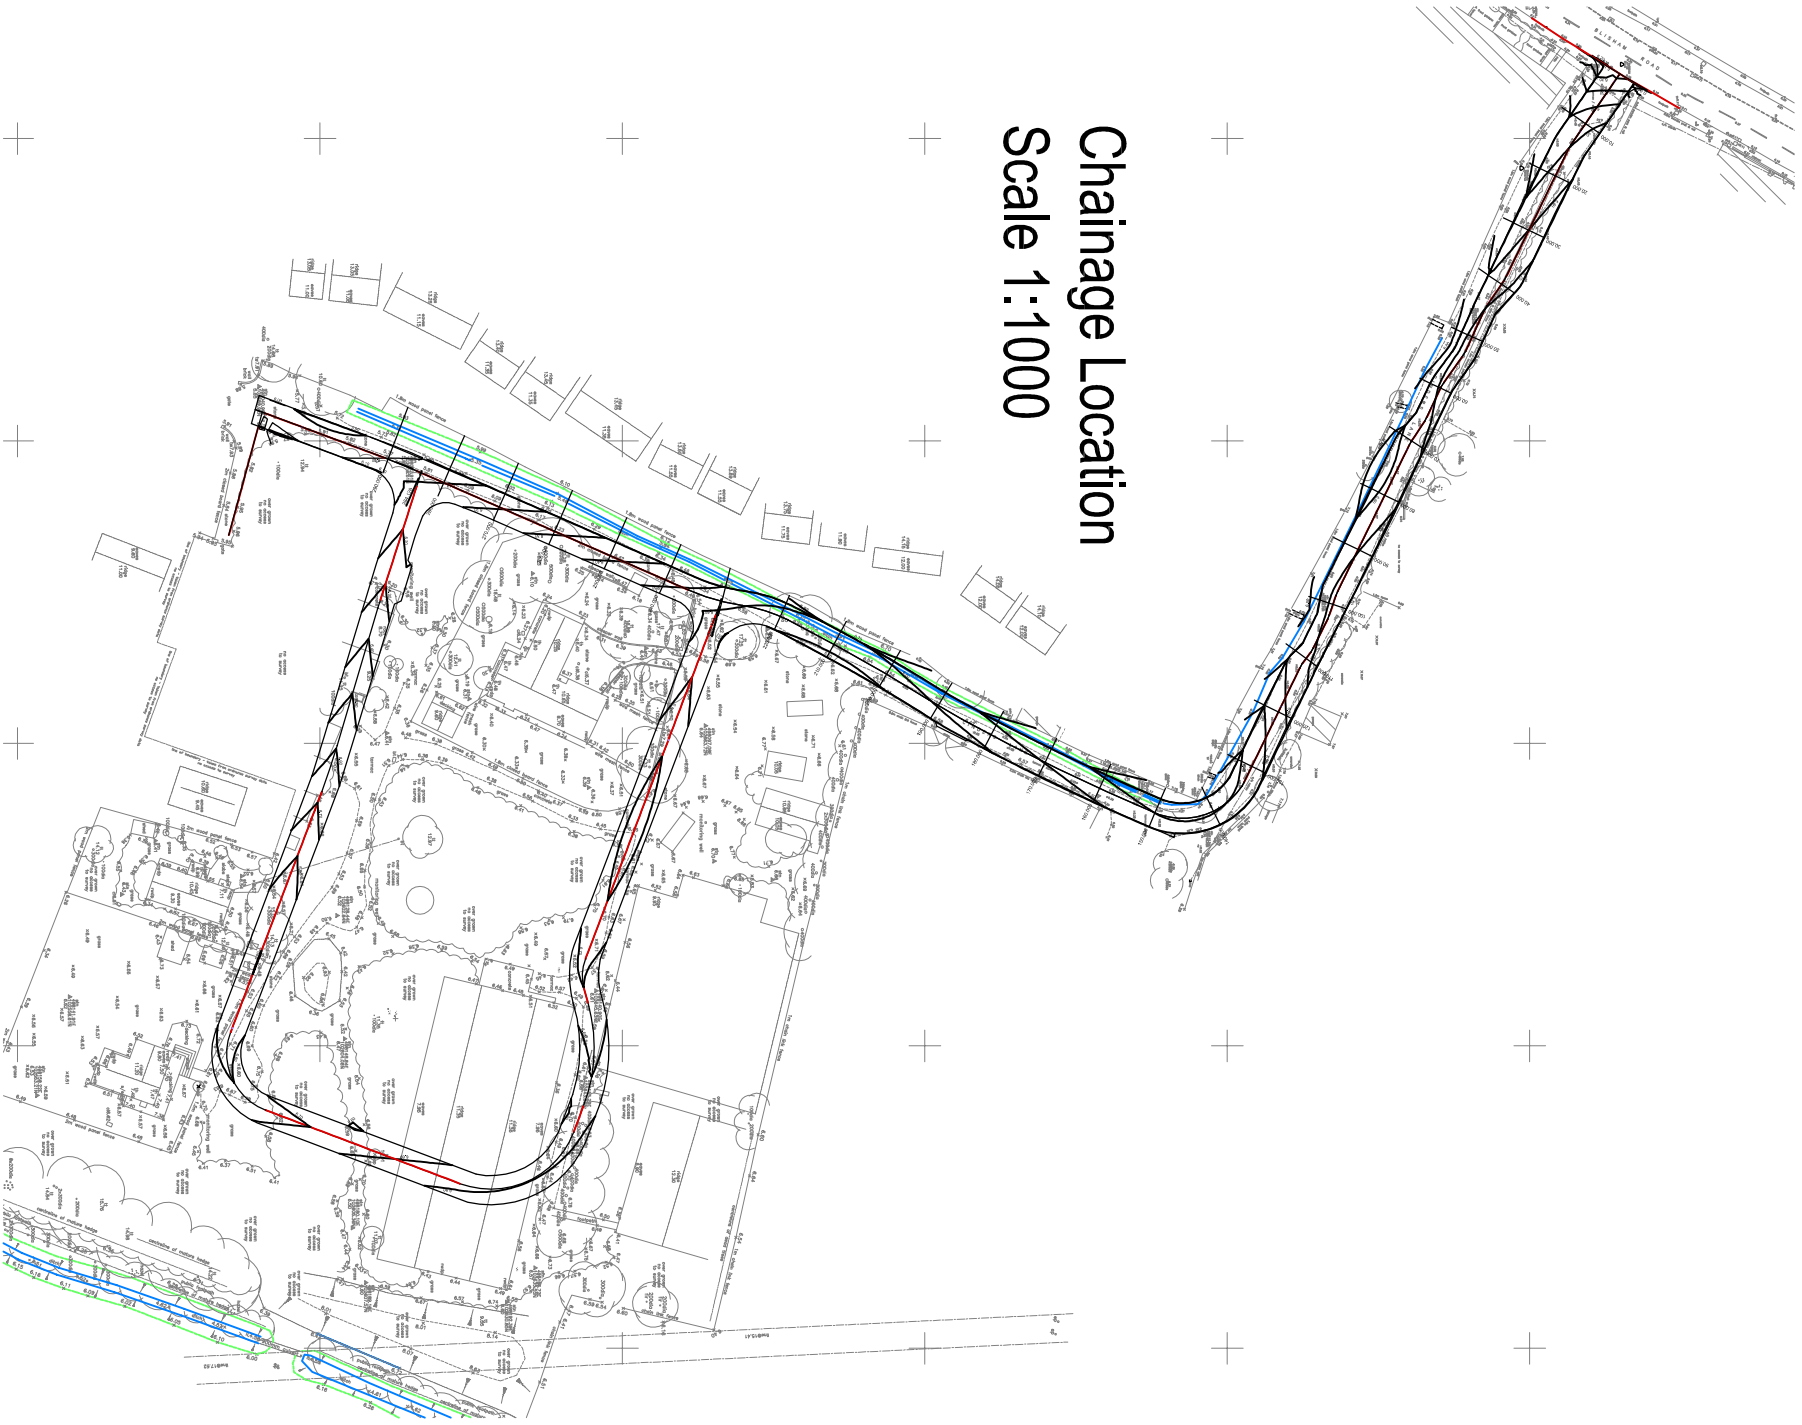

C		20/7/19	Revised Issue	KN
B		20/6/19	Approved to start network data layout	MSS
A		15/5/19	Issue for tender	MS
Rev.		Date	Drawn	Revised

Drawing Status

PRELIMINARY FOR TENDER

Project

Cinders Nursery

Vardon

Client

Crayfern
HOMES

ESCHER-SILVERMAN
Civil & Structural Consulting Engineers
Burglinton, 42 Duncraig Park, 11000000, Wigg, Cambridgeshire, Cambridgeshire, CB23 9SE
Tel: 01380 850000
www.escher-silverman.co.uk

Drawing Title		Engineering Details		Existing Track Longitudinal Section	
Drawn	Checked	Scales	Page Size	Date	
MA	KN	H1:500 V1:100	A1	08.18	
Job No.	Drawing No.	Revision			
ES1826	503-02	C			