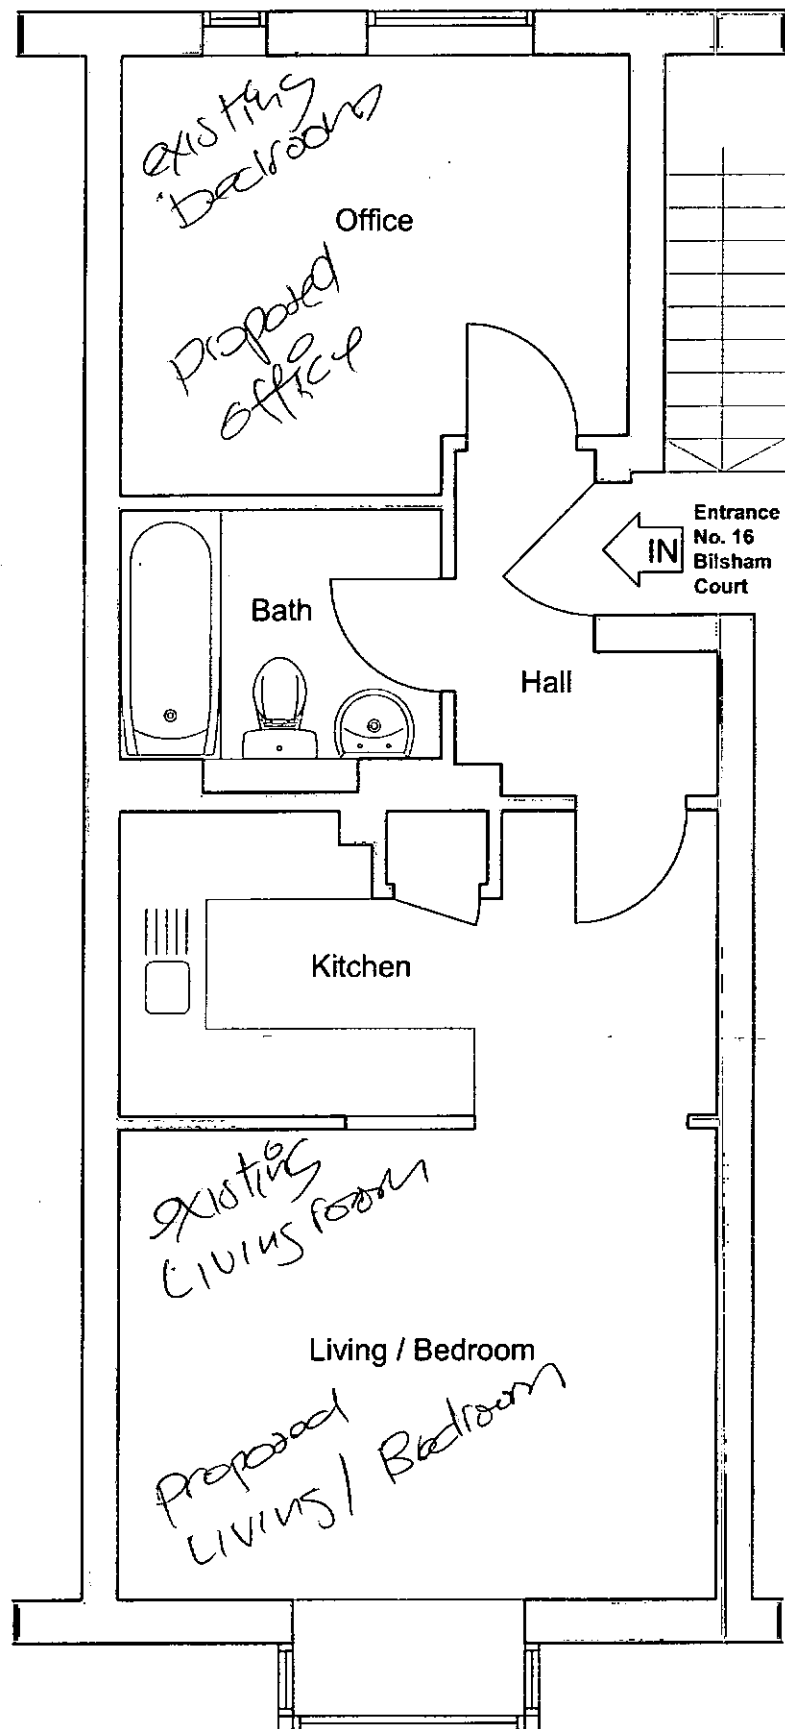


SK 002

**Floor Plan**

Scale 1:50 @A4

16 Bilsham Court, Bilsham Road, Yapton, Arundel, BN19 0NZ