



Revisions:

MATERIALS / FINISHES


- CHESTNUT VERTICAL CLADDING
- PAINTED RENDER
- ETERNIT PROFILED ROOFING SHEET
- SEDUM ROOF
- ALUMINIUM POWDER COATED WINDOWS AND FASCIAS
- ZINC PANEL

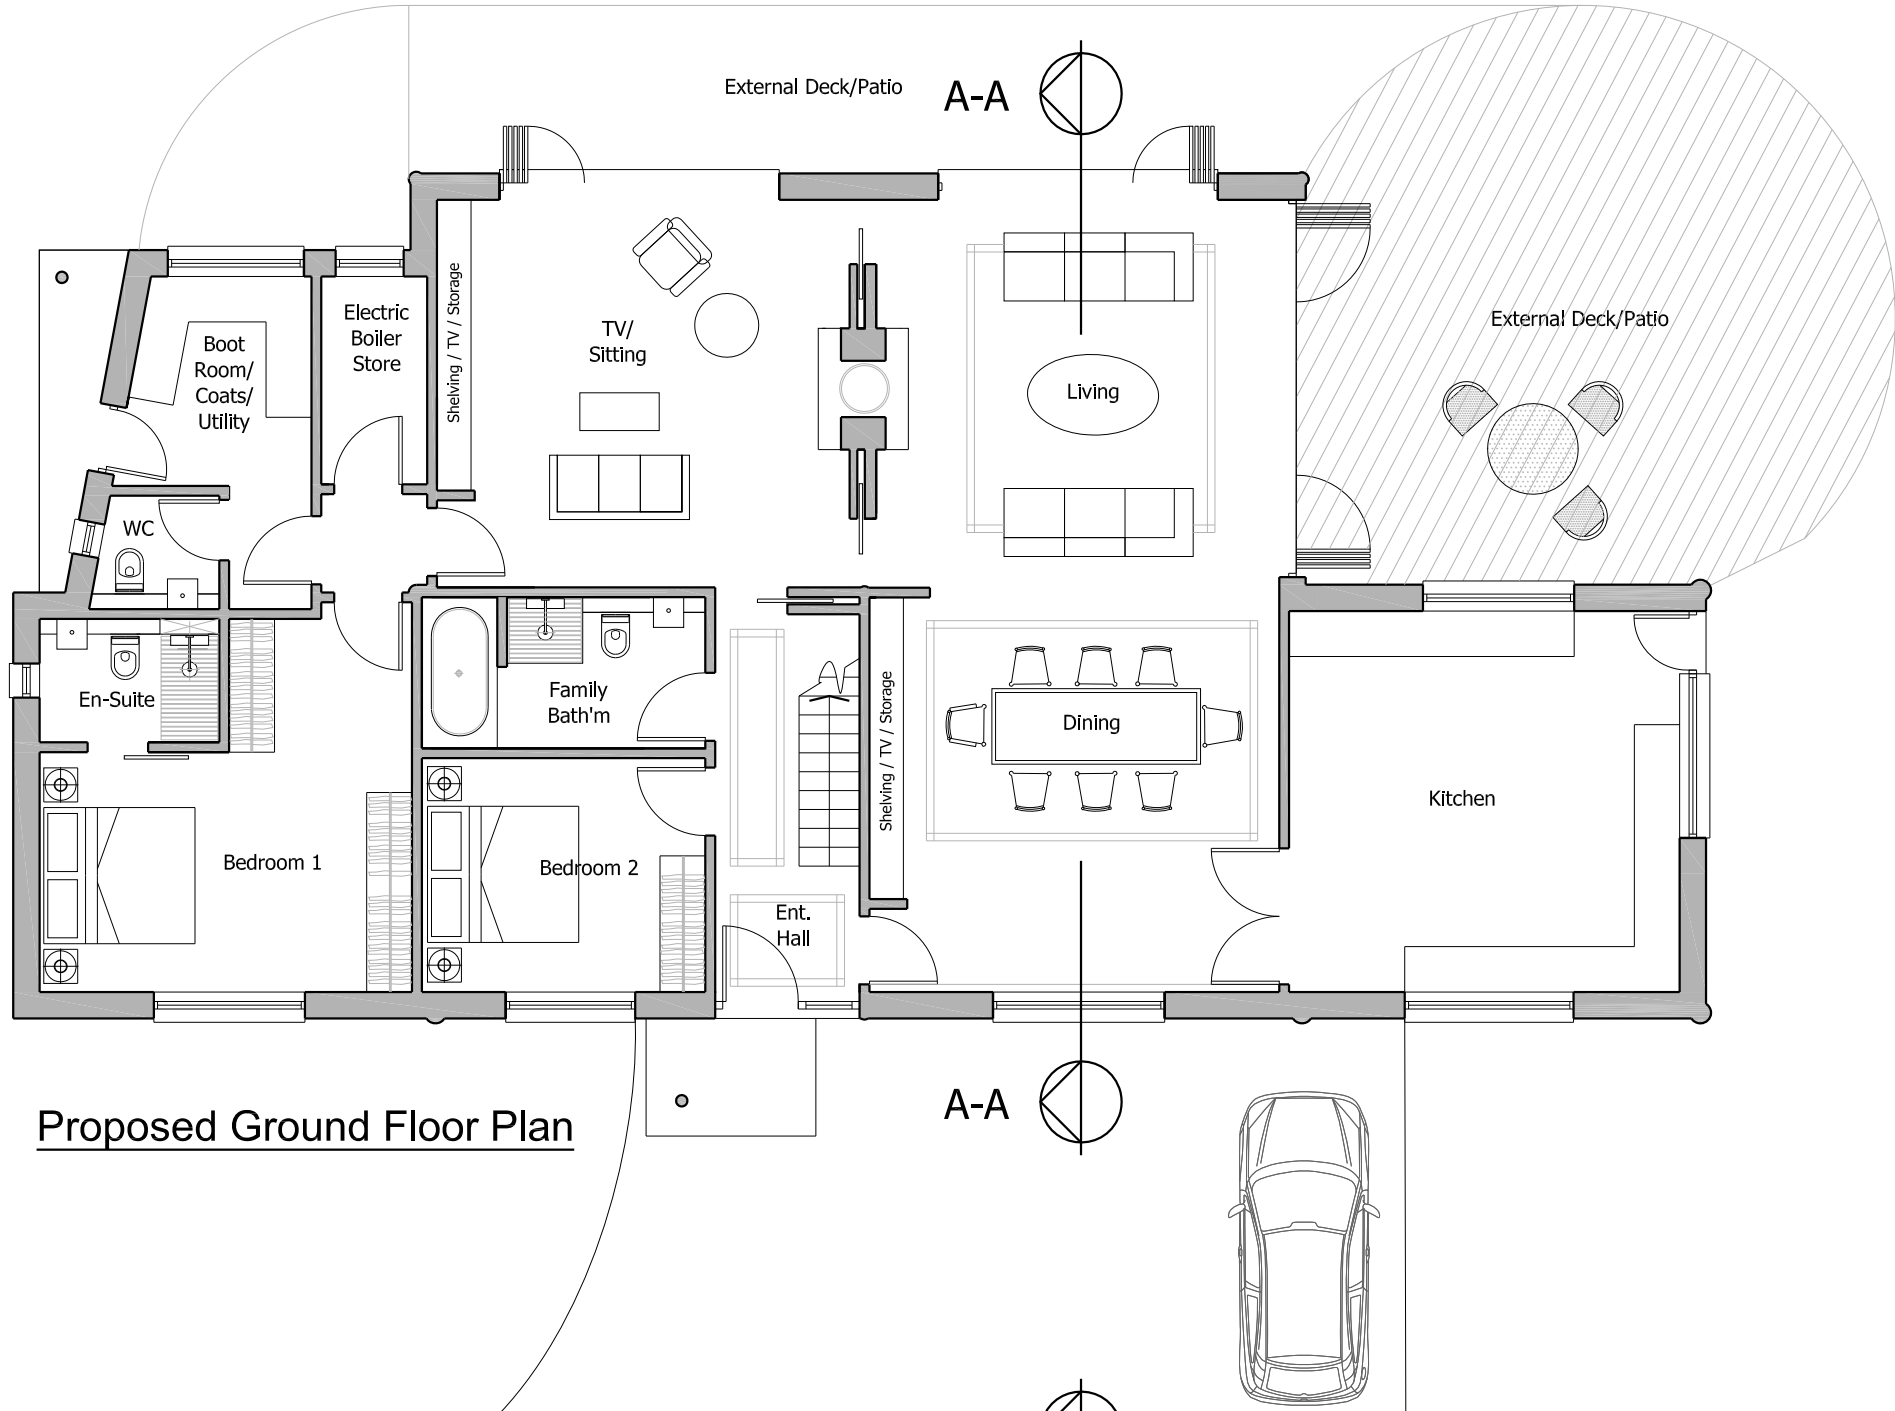


Proposed Ground Floor Plan

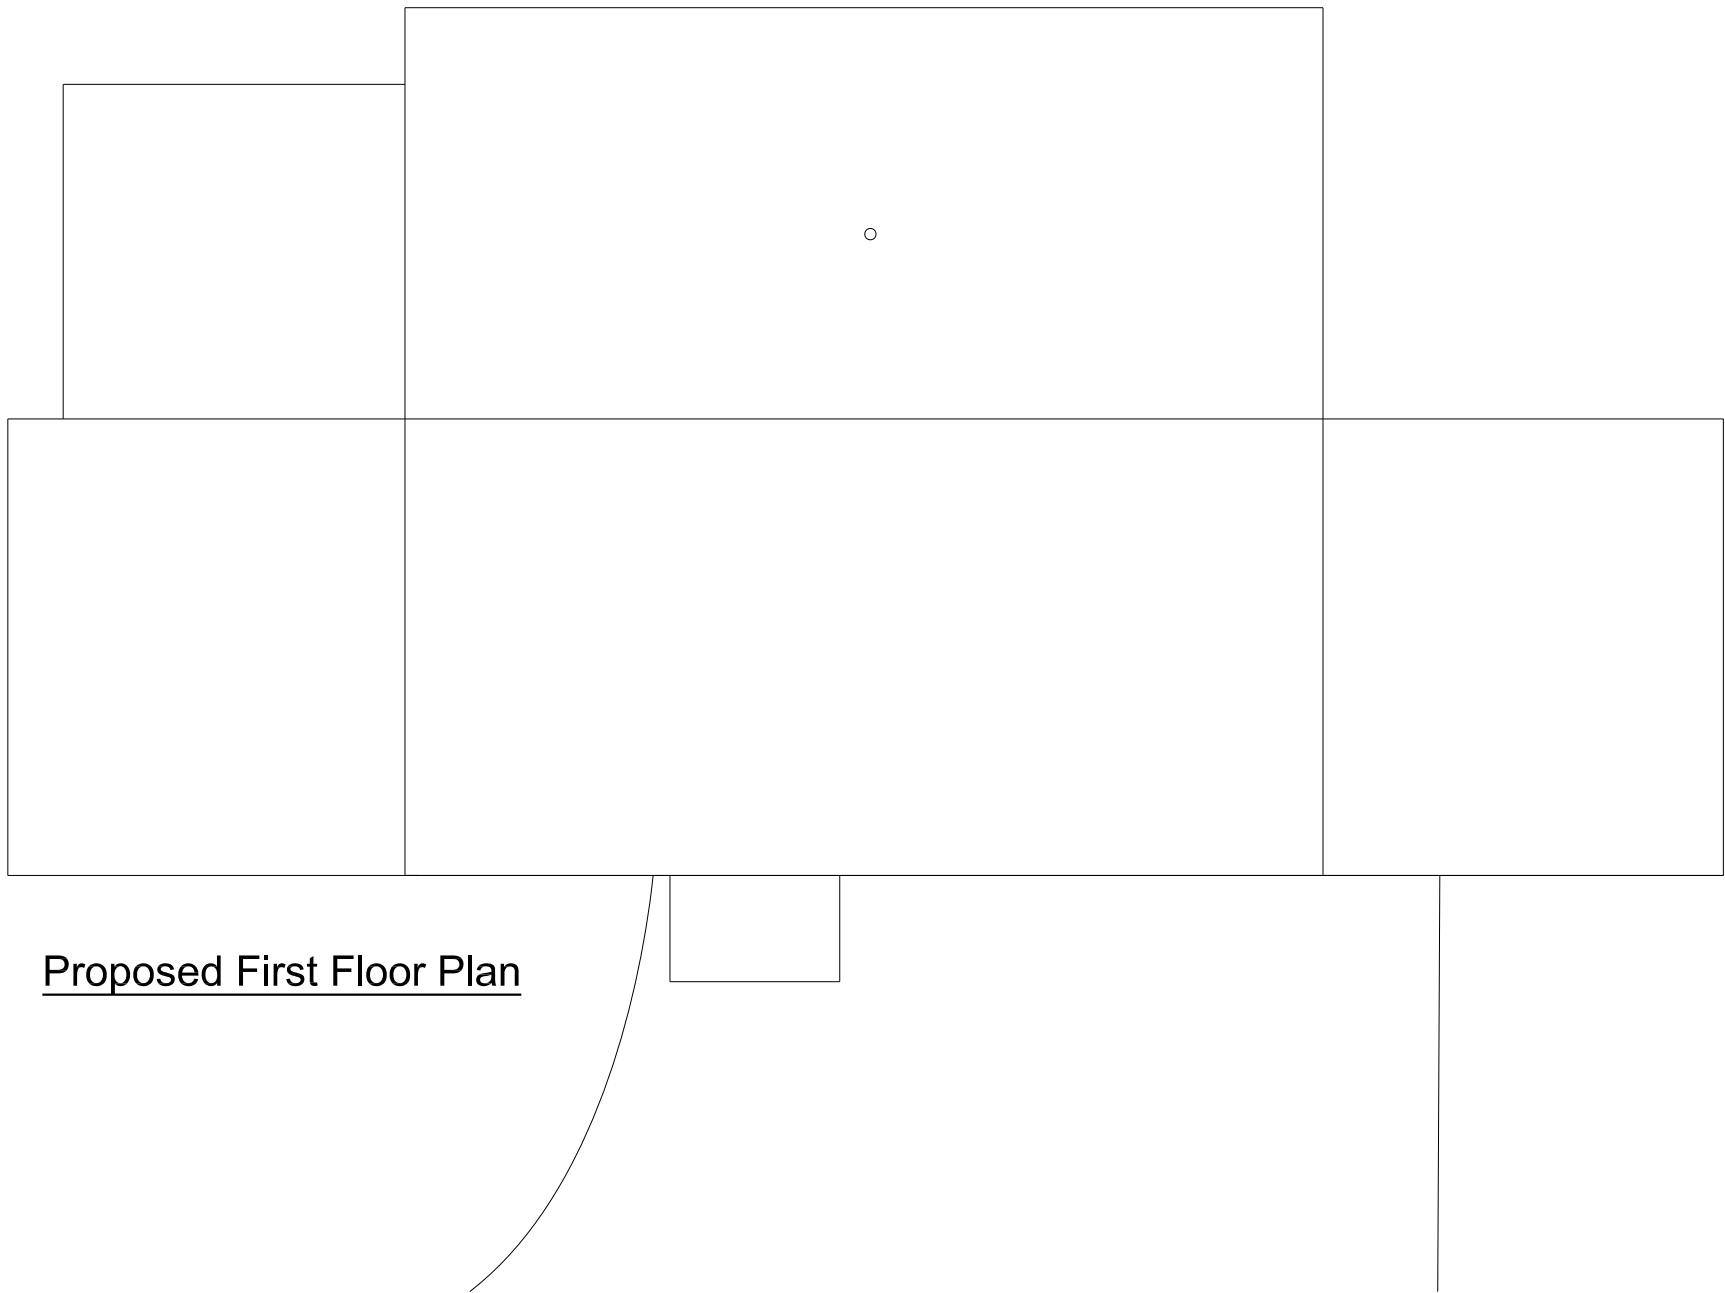


Proposed First Floor Plan

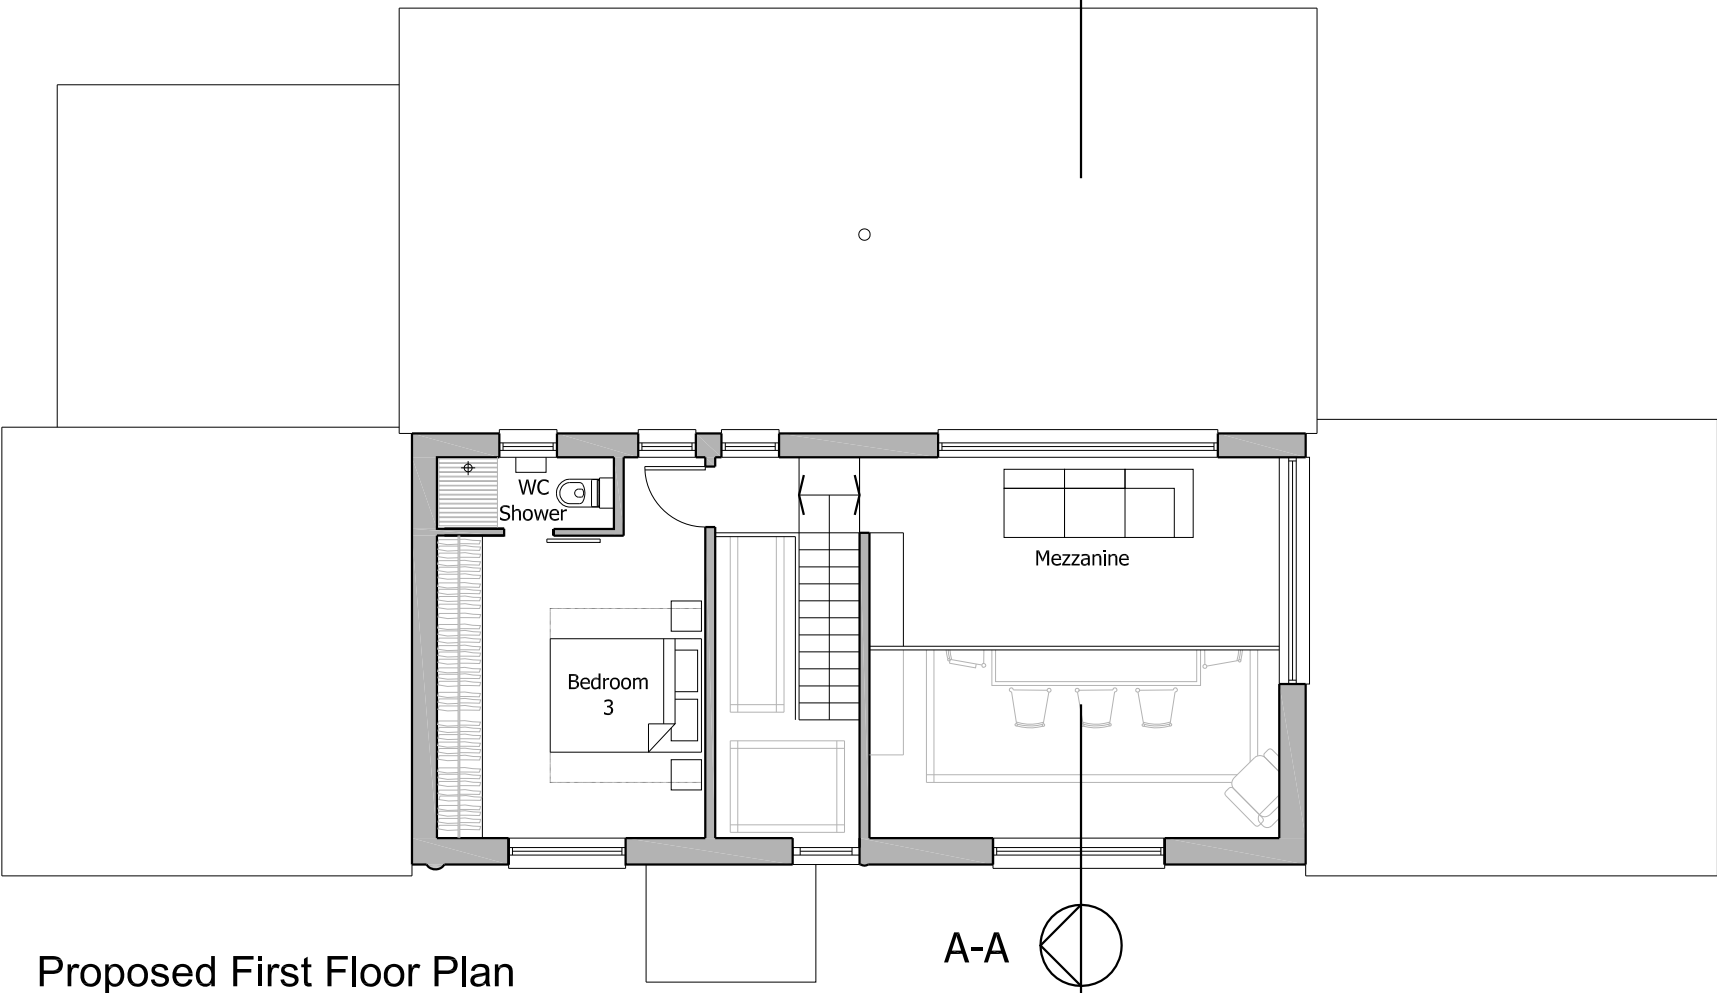


Proposed First Floor Plan

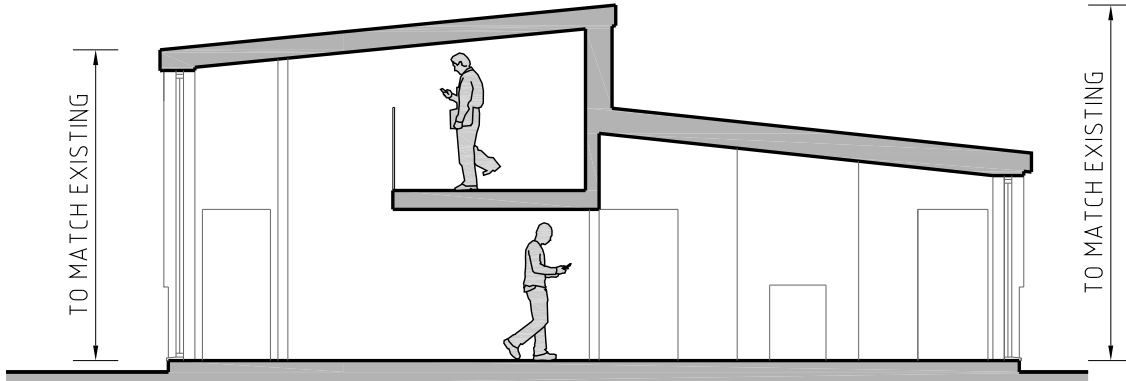


Section A-A

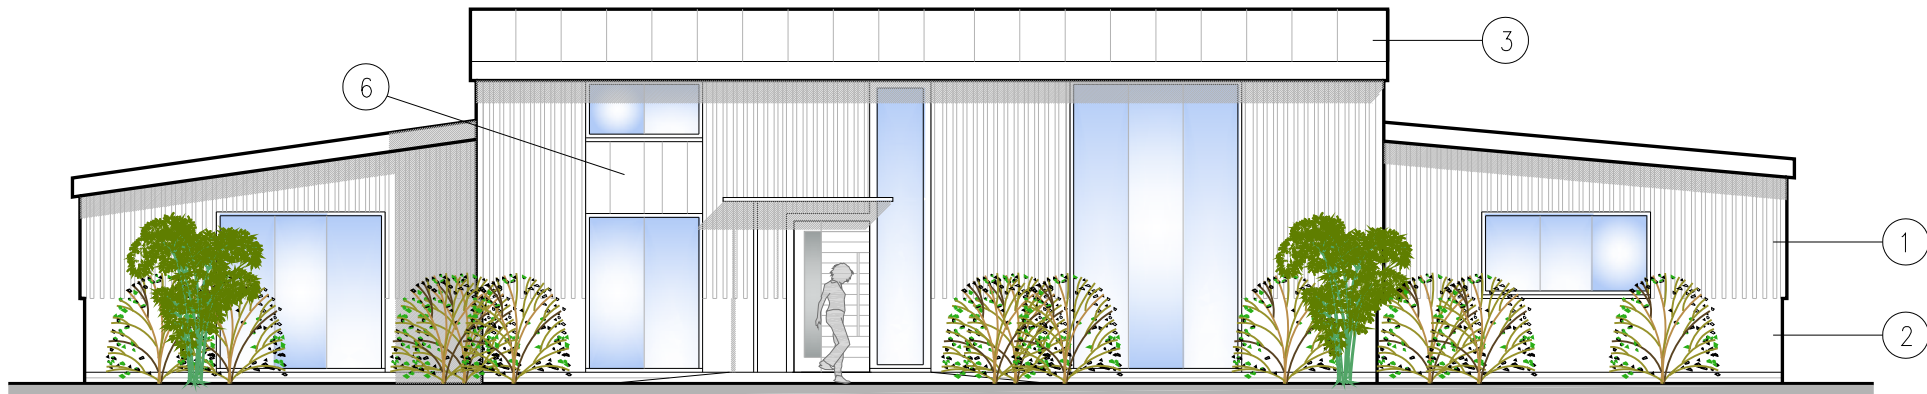


Proposed West Facing Elevation

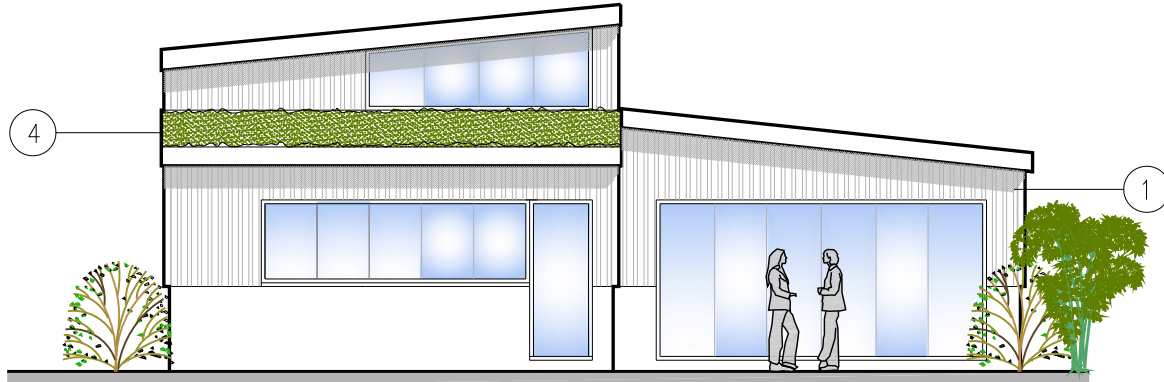

Proposed South Facing Elevation

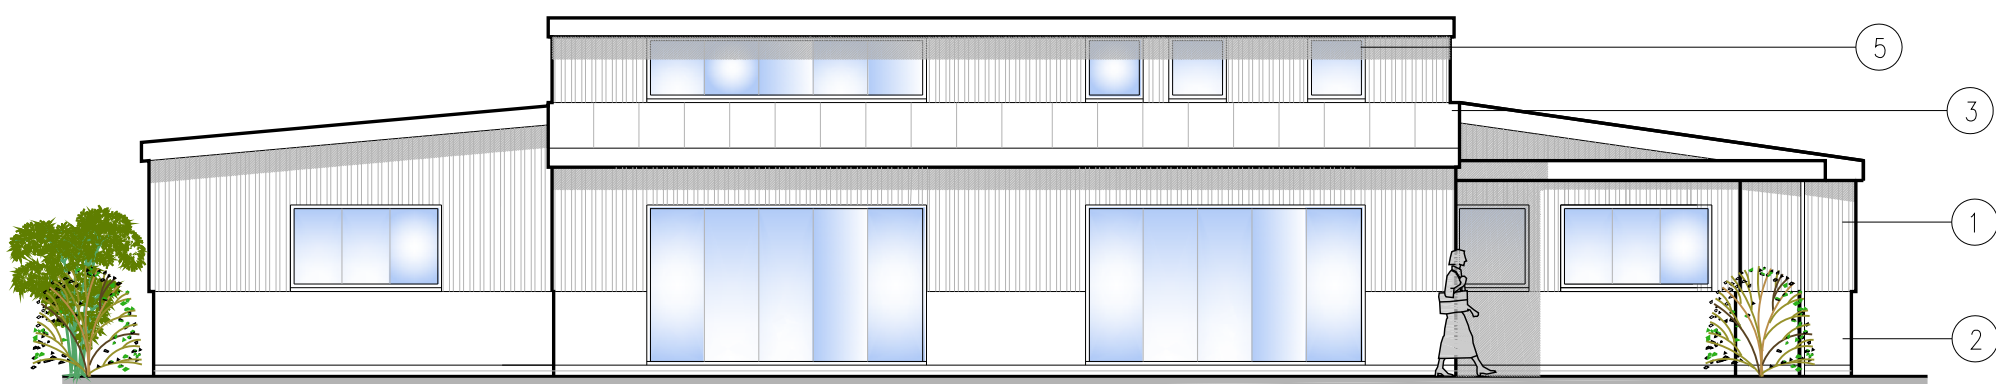

Proposed East Facing Elevation

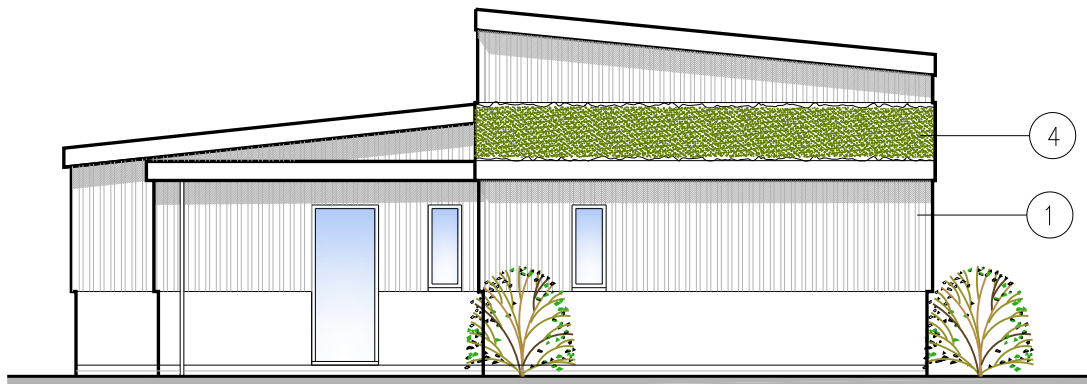

Proposed North Facing Elevation

Suite 2b
Church House,
94 Felpham Road
Felpham
West Sussex,
PO22 7PG
TEL: 01243 822081

Architectural
Services
Planning
Building Regs
On Site Supervision
Landscape Design

e-mail: info@jjrdesigns.com

Client:
Mr & Mrs G Oliver

Project:
Hoe Barn Cottage, Hoe Lane
Flansham Bognor Regis PO22 8NS

Drawing Title:
Proposed Plans & Elevations

Issue status:					
Outline proposals ☐		Production information ☐		Scheme design ☐	
Tender drawing ☐		Detail design ☐		Contract drawing ☐	
Scale:	Drawn:	Checked:	Approved:	Date:	
1:100				22.07.2015	
Job No:		Drawing No:		Revision:	
1230		103			