


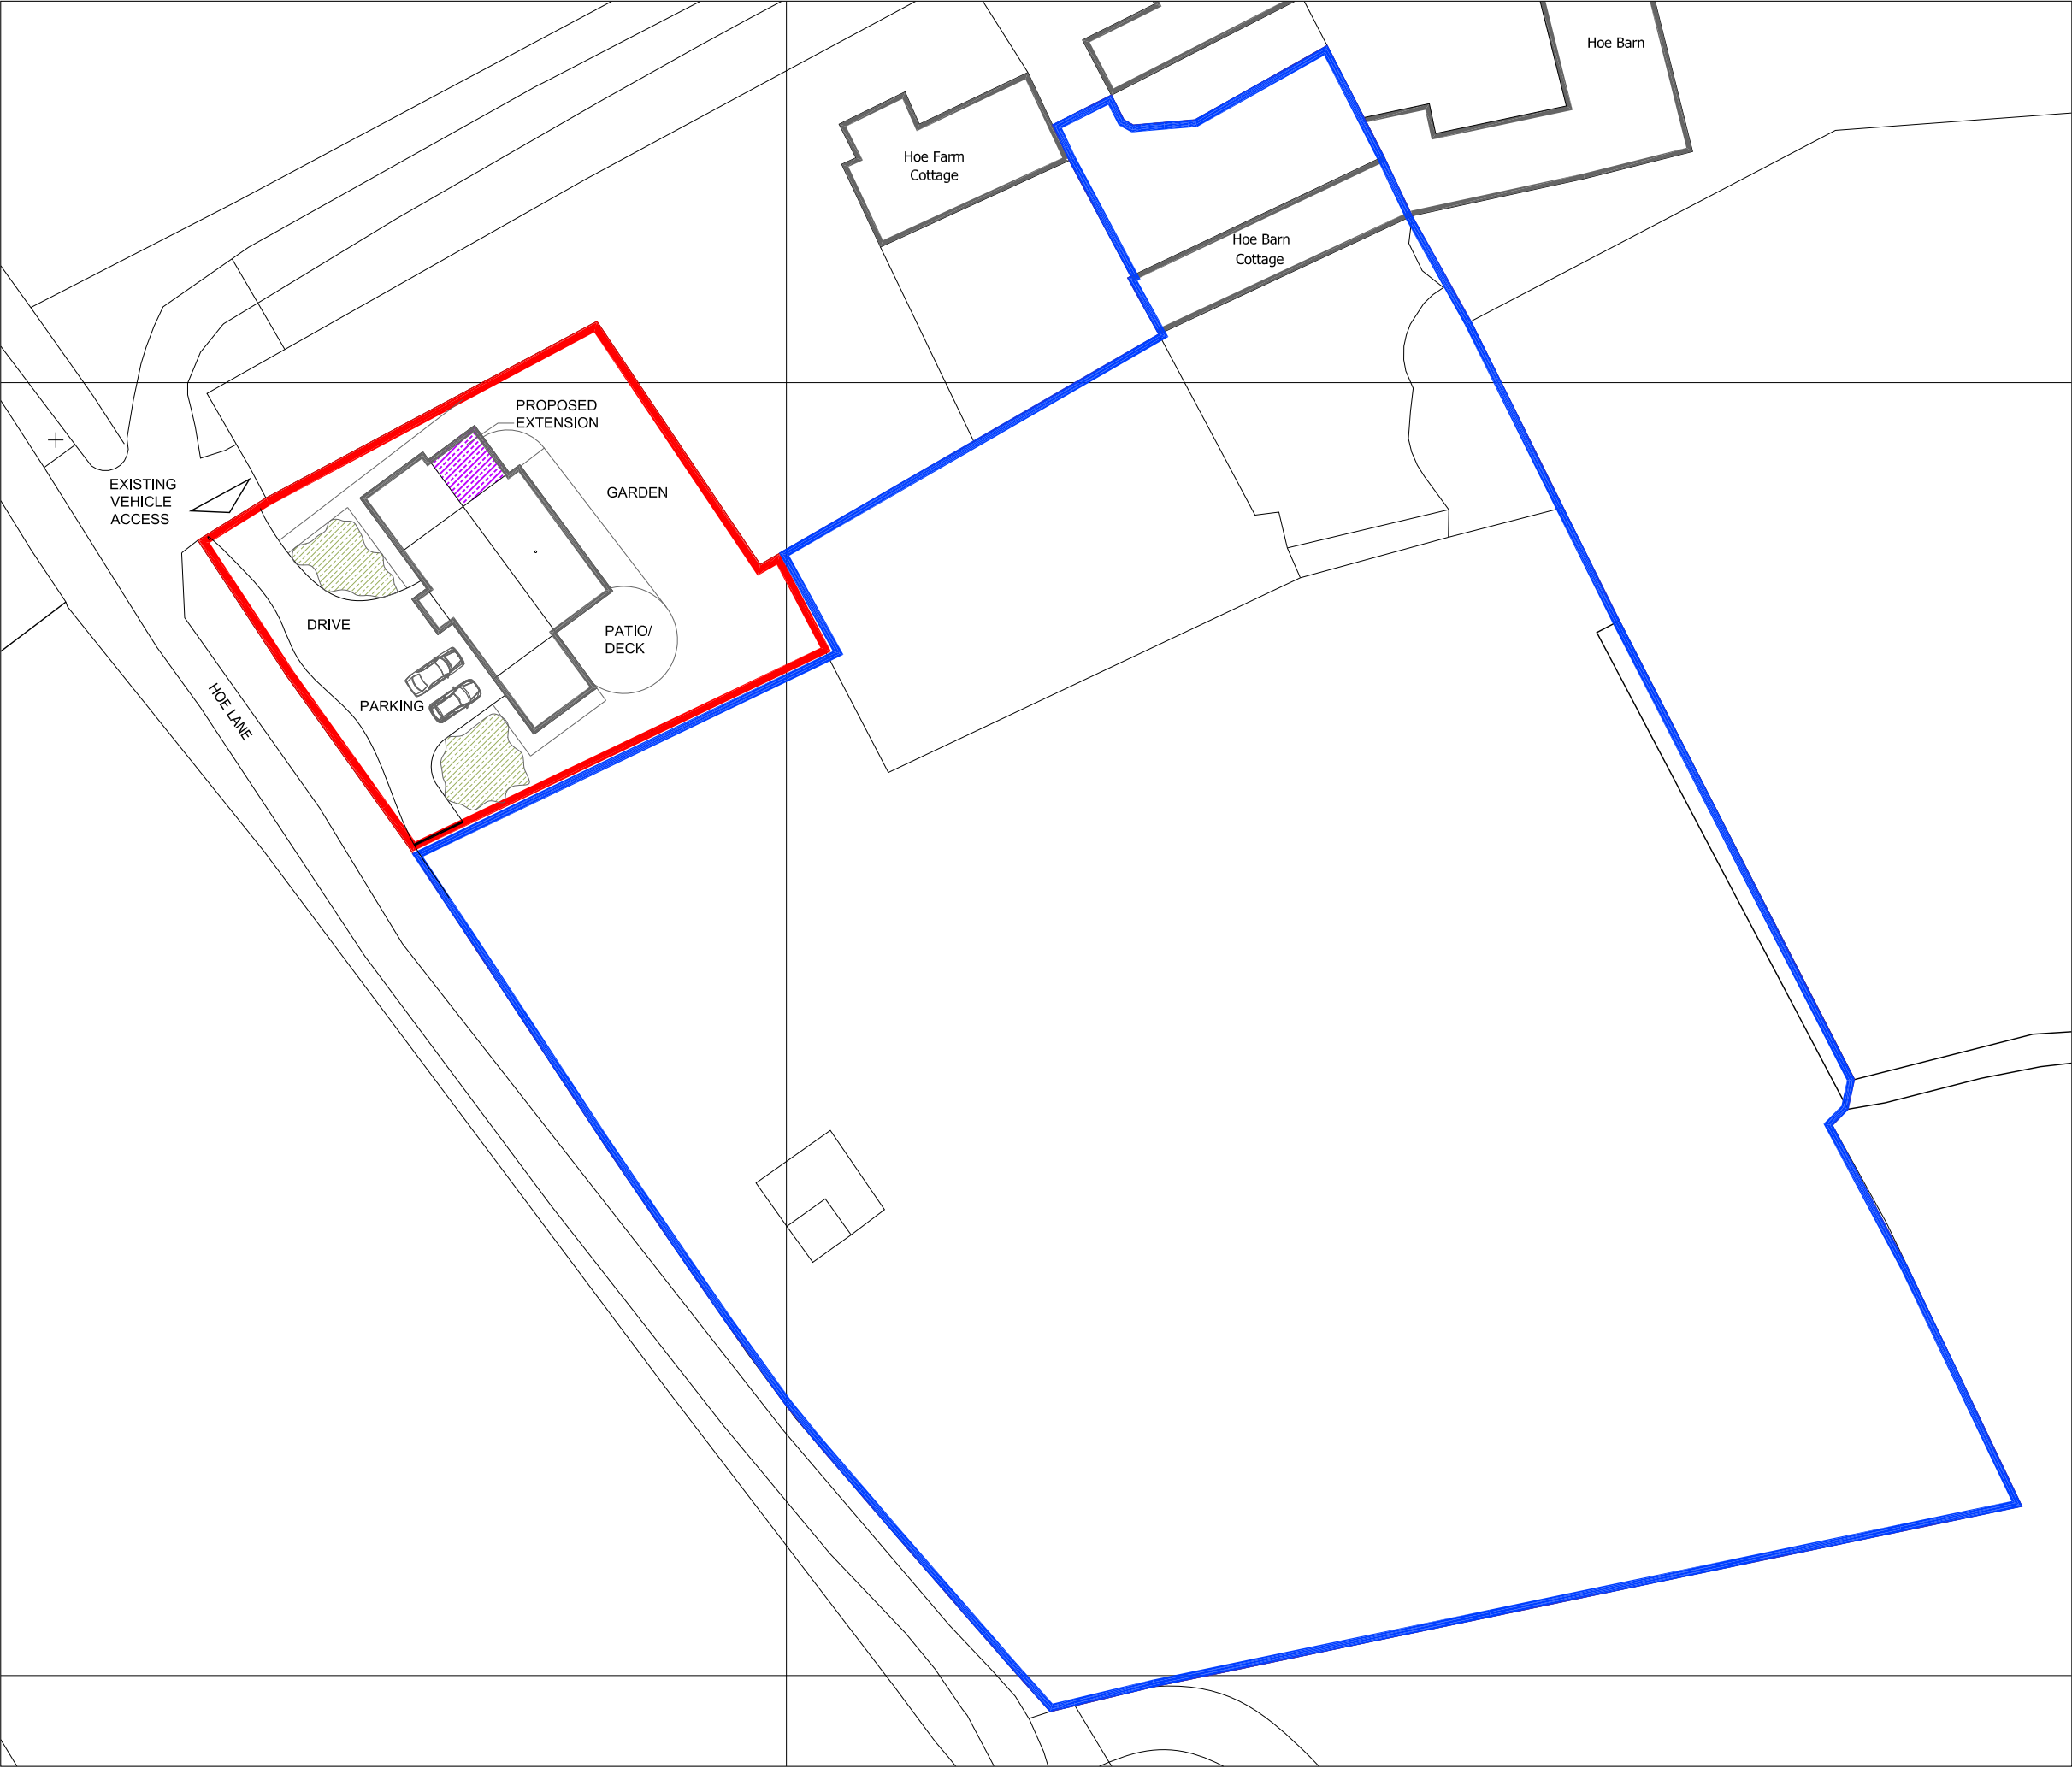

SITE PLAN - SCALE 1:500

JJR DESIGNS Limited

Figured dimensions only are to be used. All dimensions to be checked on site. Differences between drawings and between drawings and specification or bills of quantities to be reported to JJR Designs Ltd

© This drawing is prepared for the application for:

1. Planning permission


2. Building Regulation Permission

on behalf of the applicant named below and for no other purpose.

The copyright of the drawing and designs remains JJR Designs Ltd.

All copies are only for information about the application, they may not be used for any other purpose without the express written permission of JJR Designs Ltd.

Revisions:

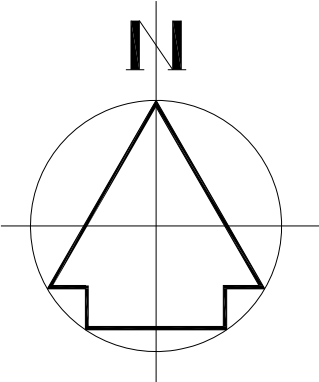



Suite 2b,
Church House,
94 Felpham Road
Felpham
West Sussex,
PO22 7PG

TEL: 01243 822081

Architectural
Services

Planning
Building Regs
On Site Supervision
Landscape Design

e-mail: info@jjrdesigns.com

Client:

Mr & Mrs G Oliver

Project:

Hoe Barn Cottage, Hoe Lane
Flansham Bognor Regis PO22 8NS

Drawing Title:

Site Plan

Issue status:

Outline proposals ☐

Production information ☐

Scheme design ☐

Tender drawing ☐

Detail design ☐

Contract drawing ☐

Scale: 1:500	Drawn:	Checked:	Approved:	Date: 22.08.15
Job No: 1230	Drawing No: 101		Revision: A	