



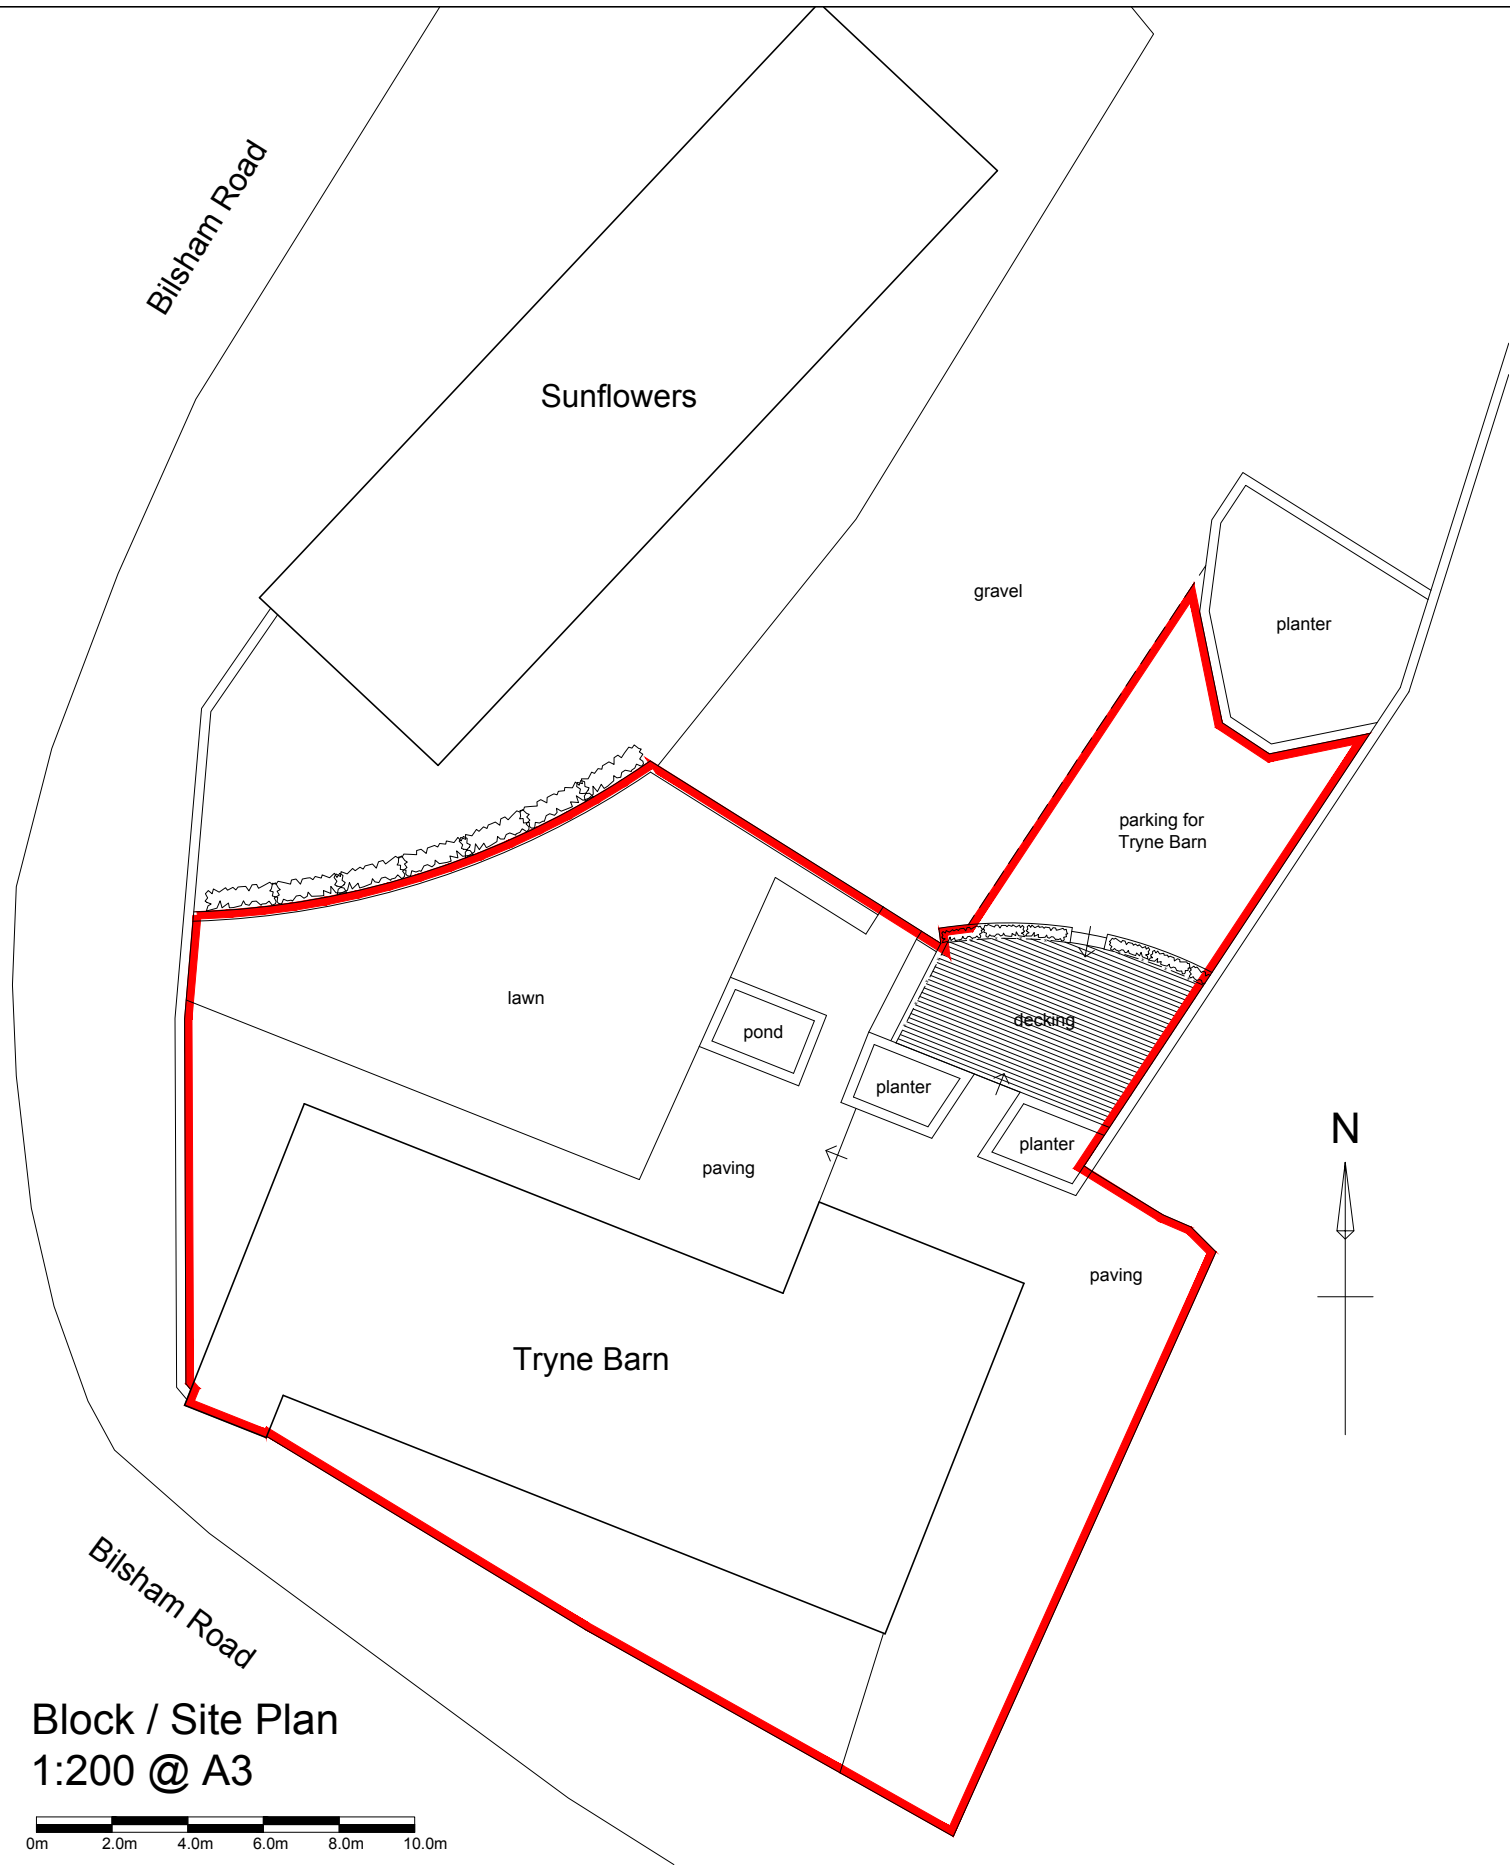

Block / Site Plan
1:200 @ A3

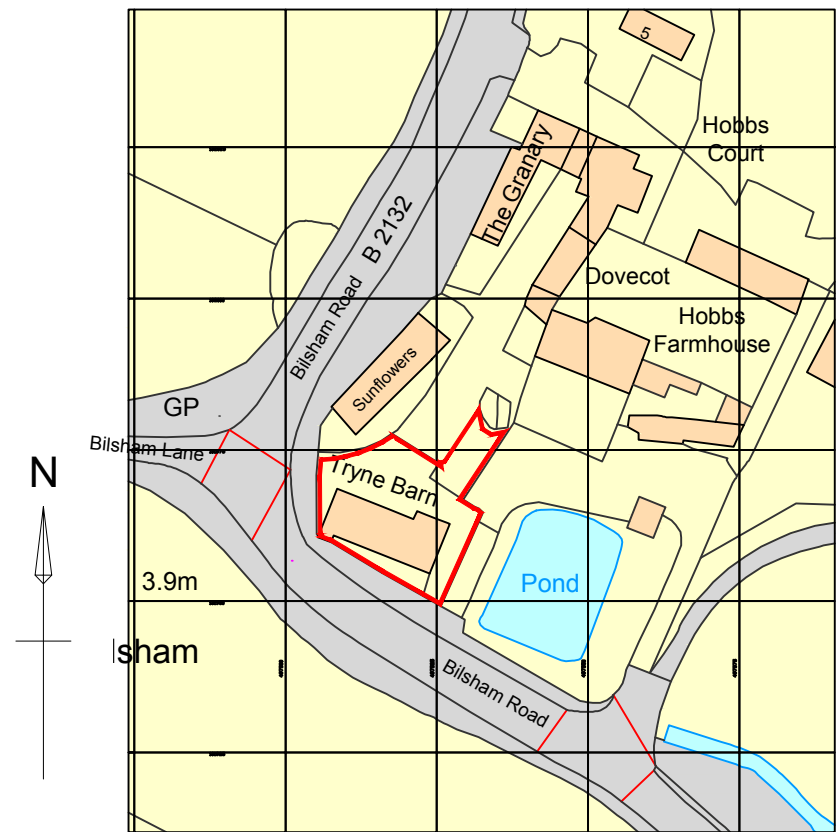

Location Plan
1:1250 @ A3

client	project	drawing	date	drawn	drawing no	revision
Lee Mason	Tryne Barn, Hobbs Court Bilsham Road, Yapton, BN18 0JY	Block, Site & Location Plans	Oct 17	pd	0236 / 102	-
			scale	CAD file name:		
			1:200, 1:1250 @ A3			

No dimensions to be scaled from drawing. The contractor should check all dimensions on site.

Peter Davey Ltd
construction consultants
49 Park Drive
Rustington
West Sussex BN16 3DY
Tel: 01903 773105
Mob: 07941 402217
Email: peterdavey67@btinternet.com