


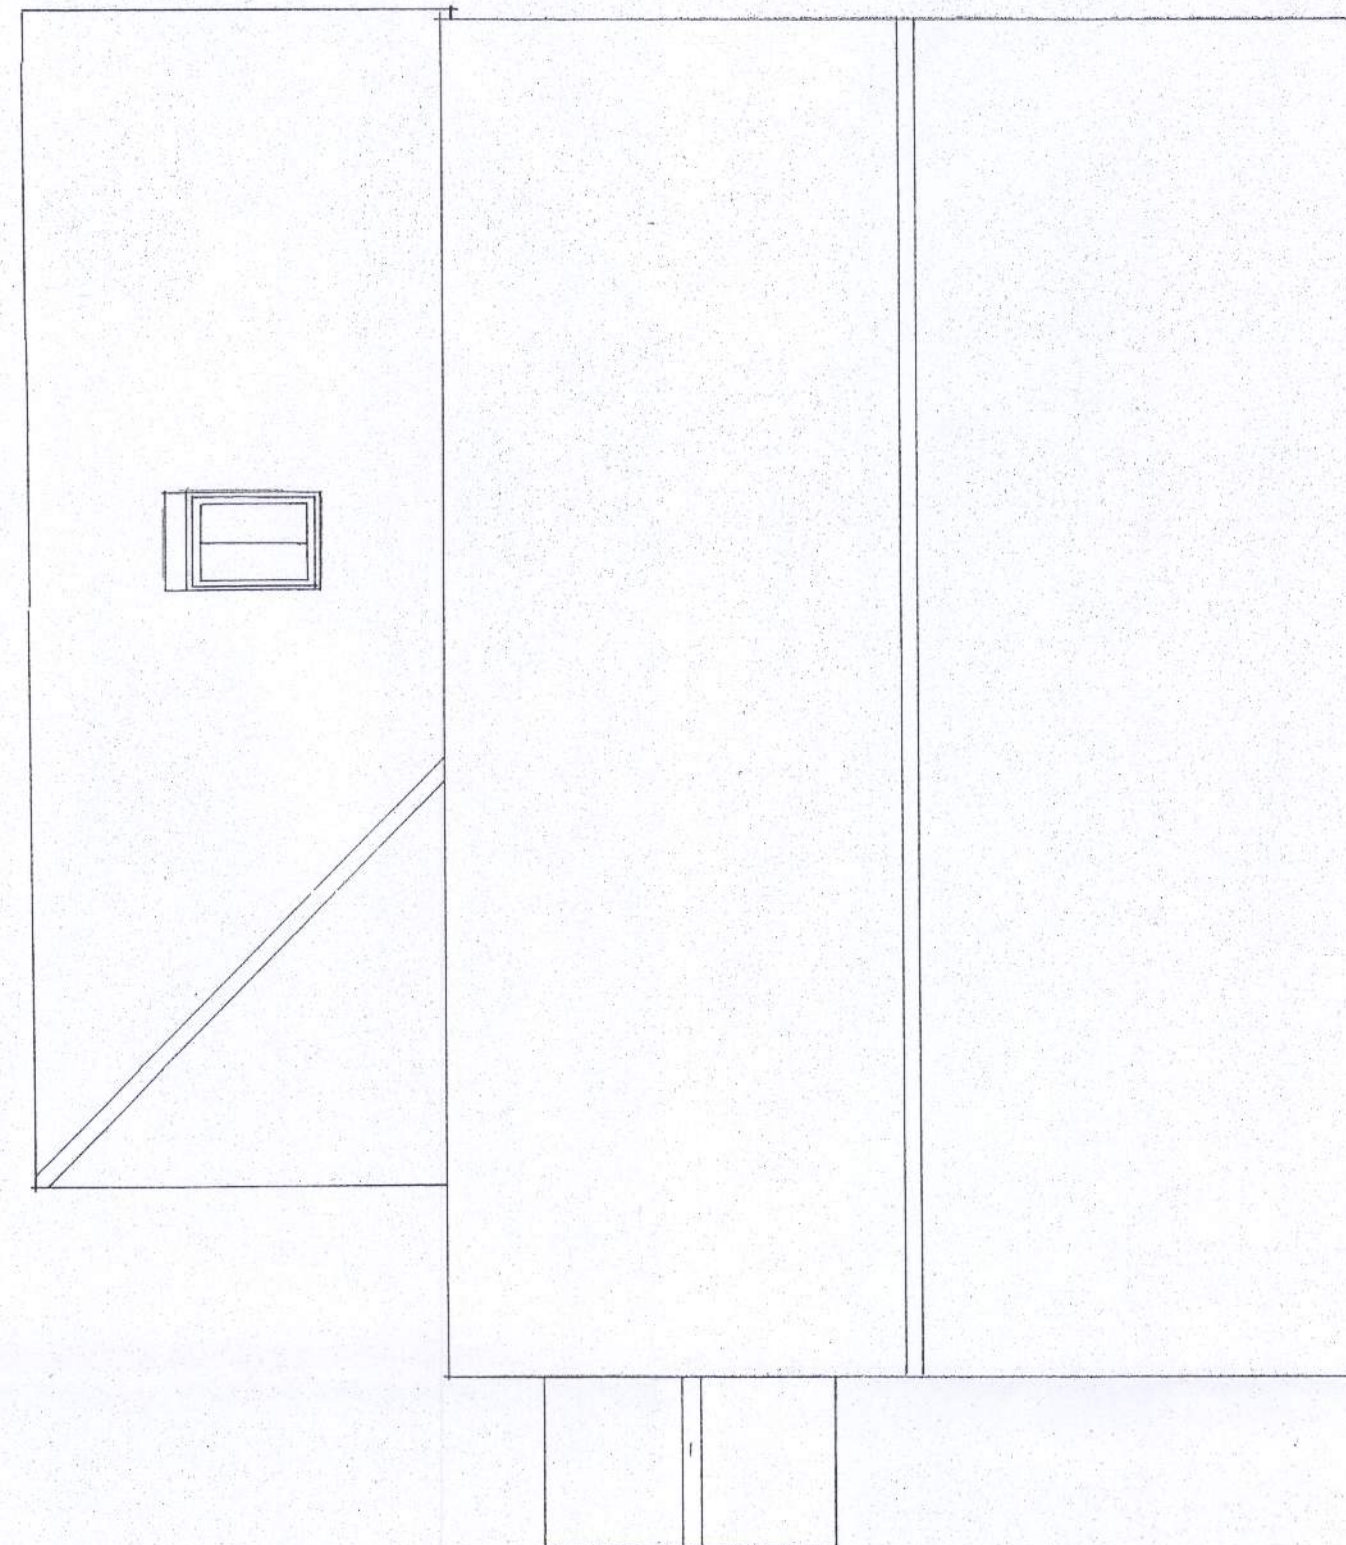

Roof Plan ~ As Existing



Roof Plan ~ As Proposed

21, Downview Road, Yapton, West Sussex

Mr & Mrs G.Fish

Scale 1 : 50

February 2017

No. 62/17/05 'A'

Rev. 'A' ~ EXTENSION REDUCED IN SIZE

JUNE 2017