





Front Elevation ~ As Existing

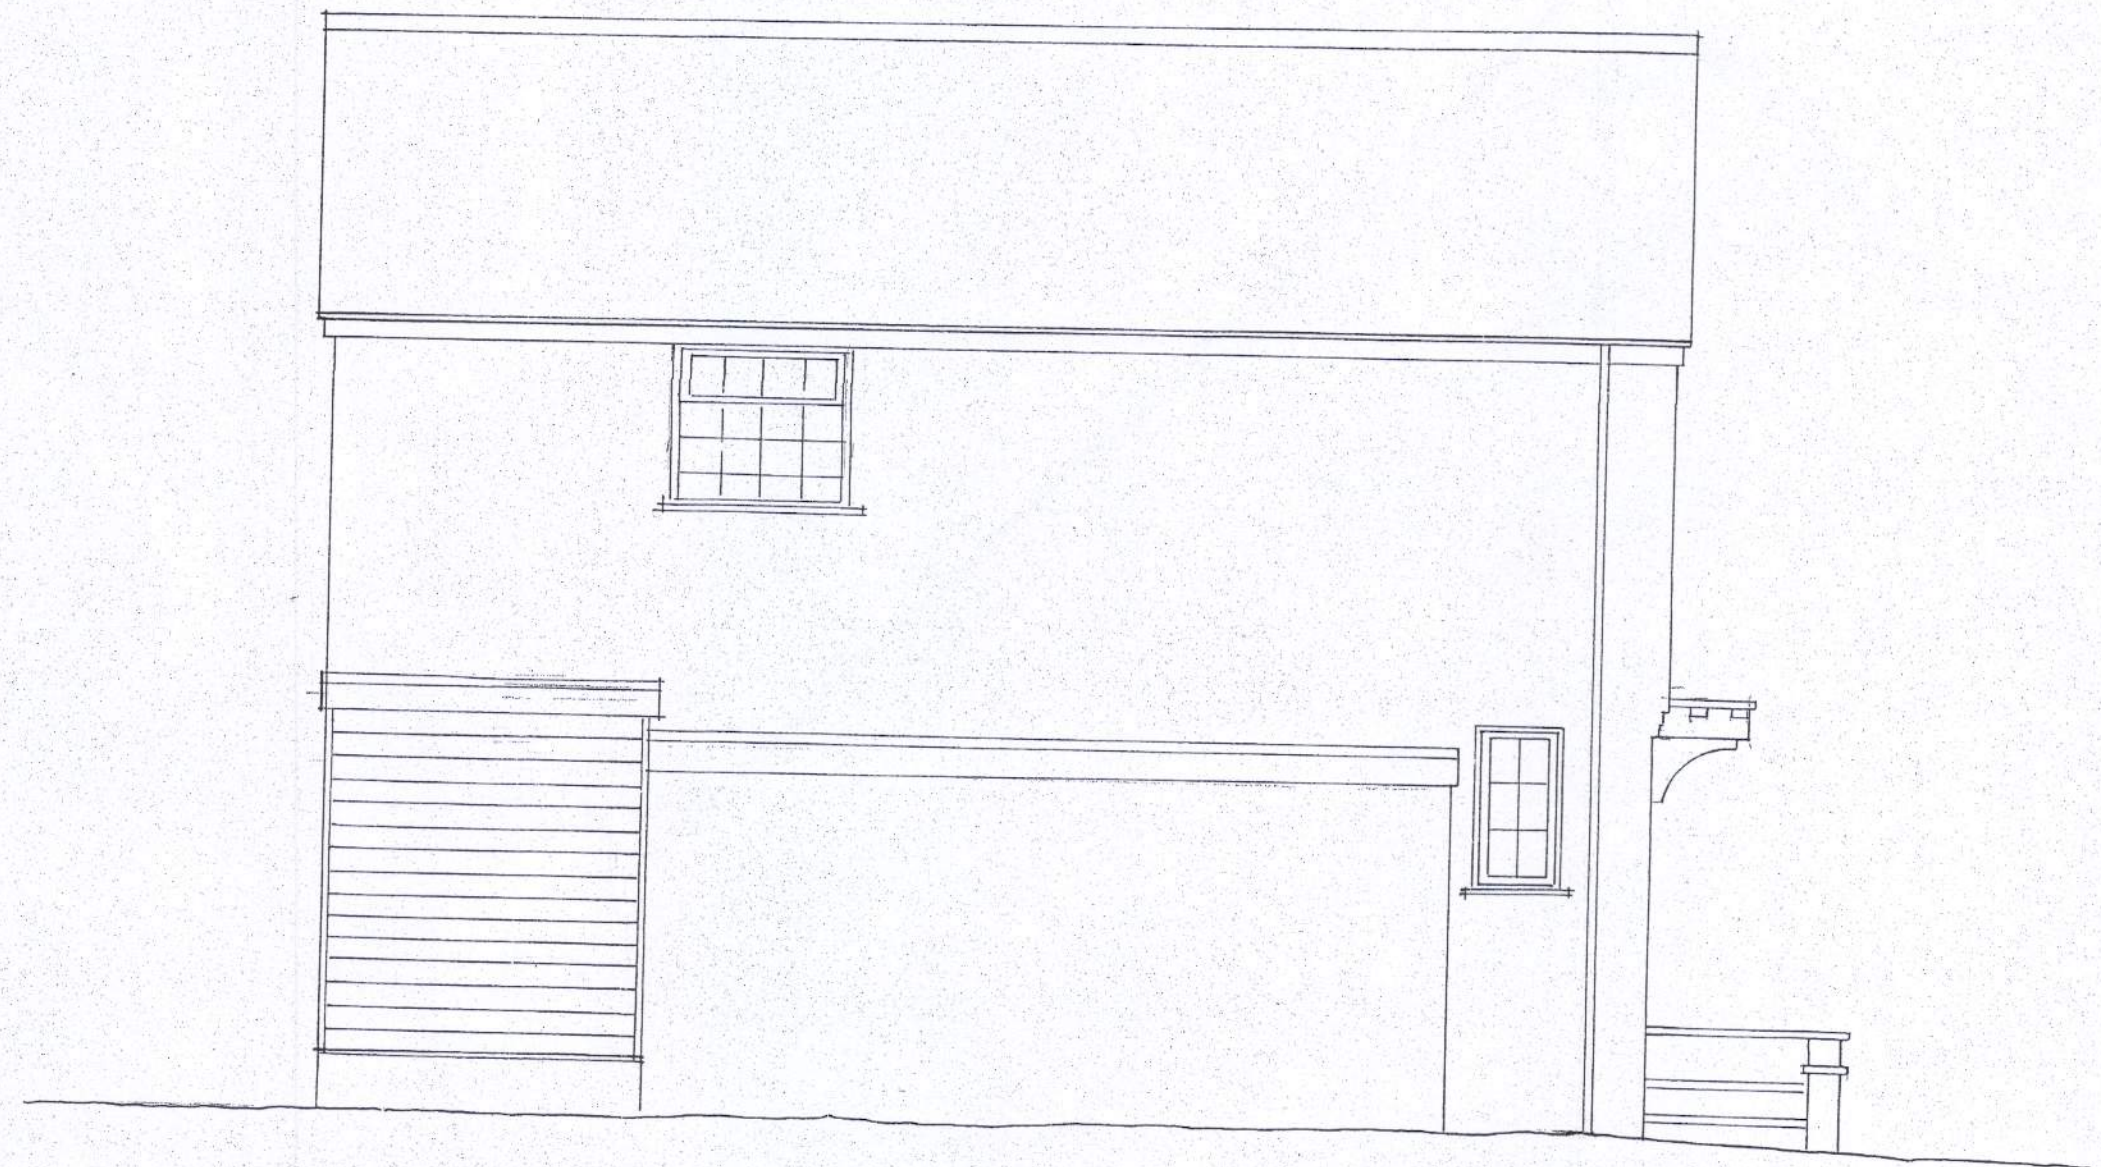

Side Elevation ~ As Existing

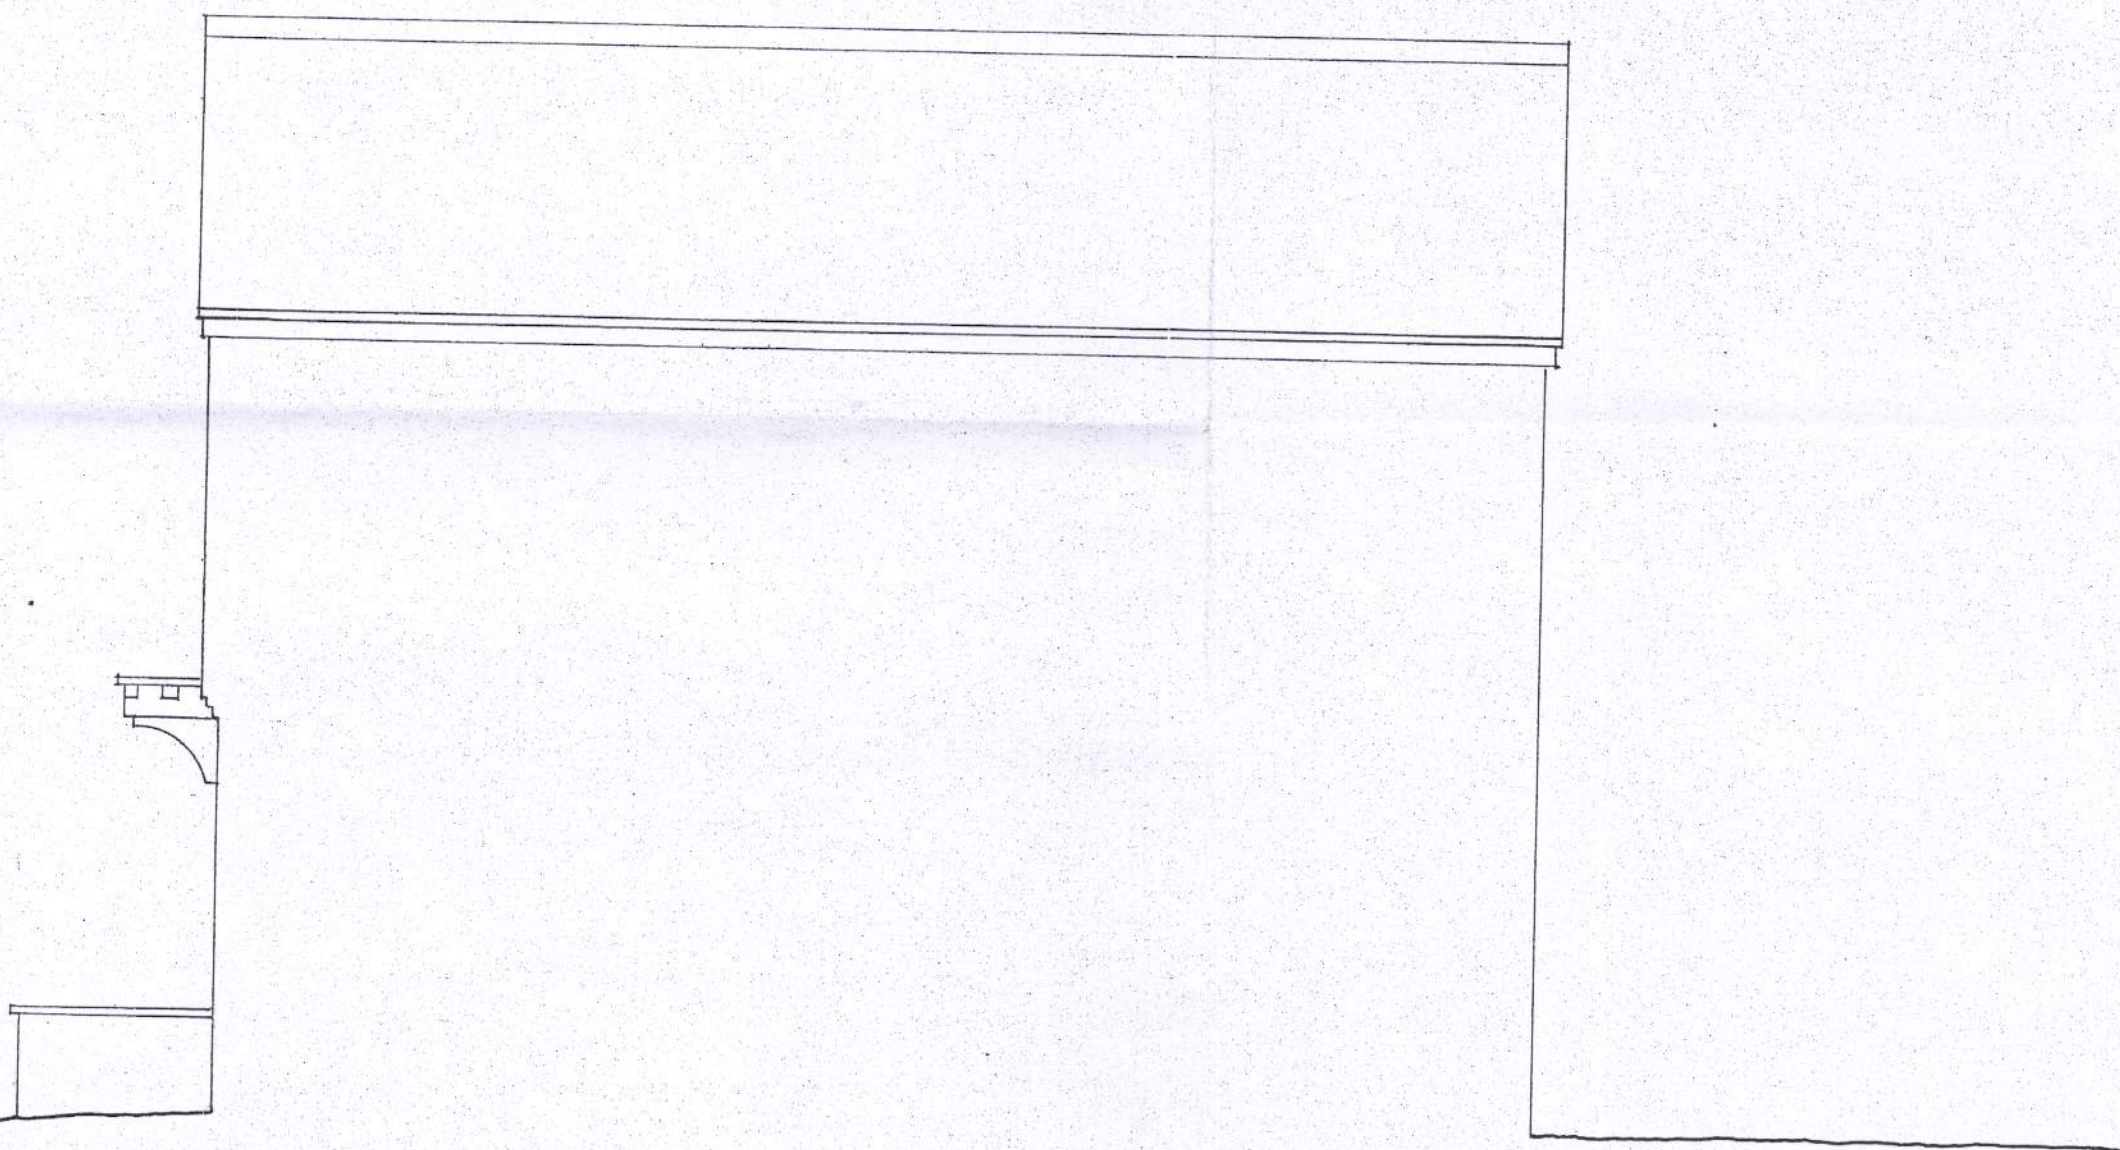

Side Elevation ~ As Existing



Rear Elevation ~ As Existing

21, Downview Road, Yapton, West Sussex

Mr & Mrs G.Fish

Scale 1 : 50

February 2017

No. 62/17/03