

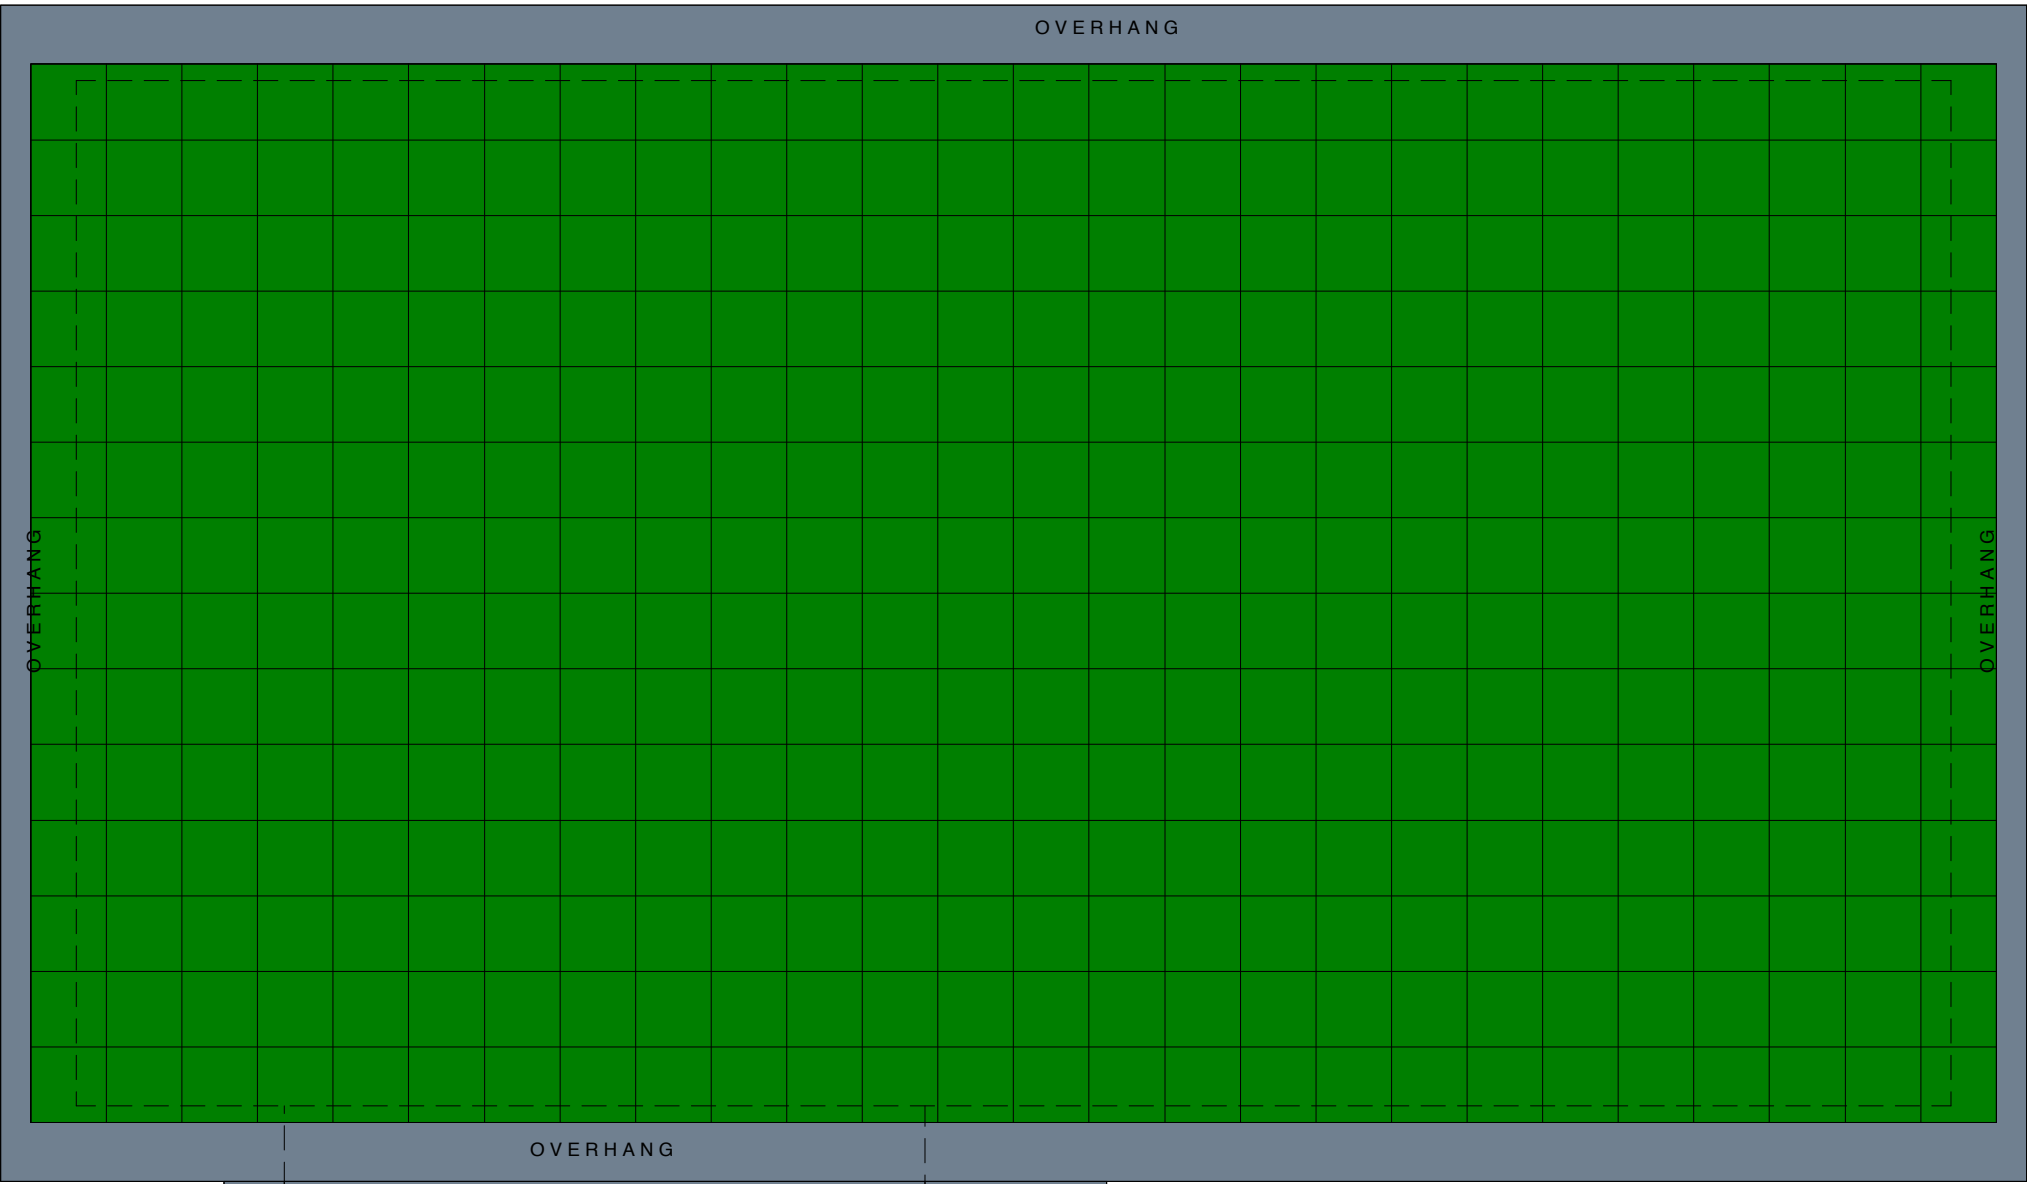


 

North Facing Pitch
(15 degrees)

Sedum Green Roof

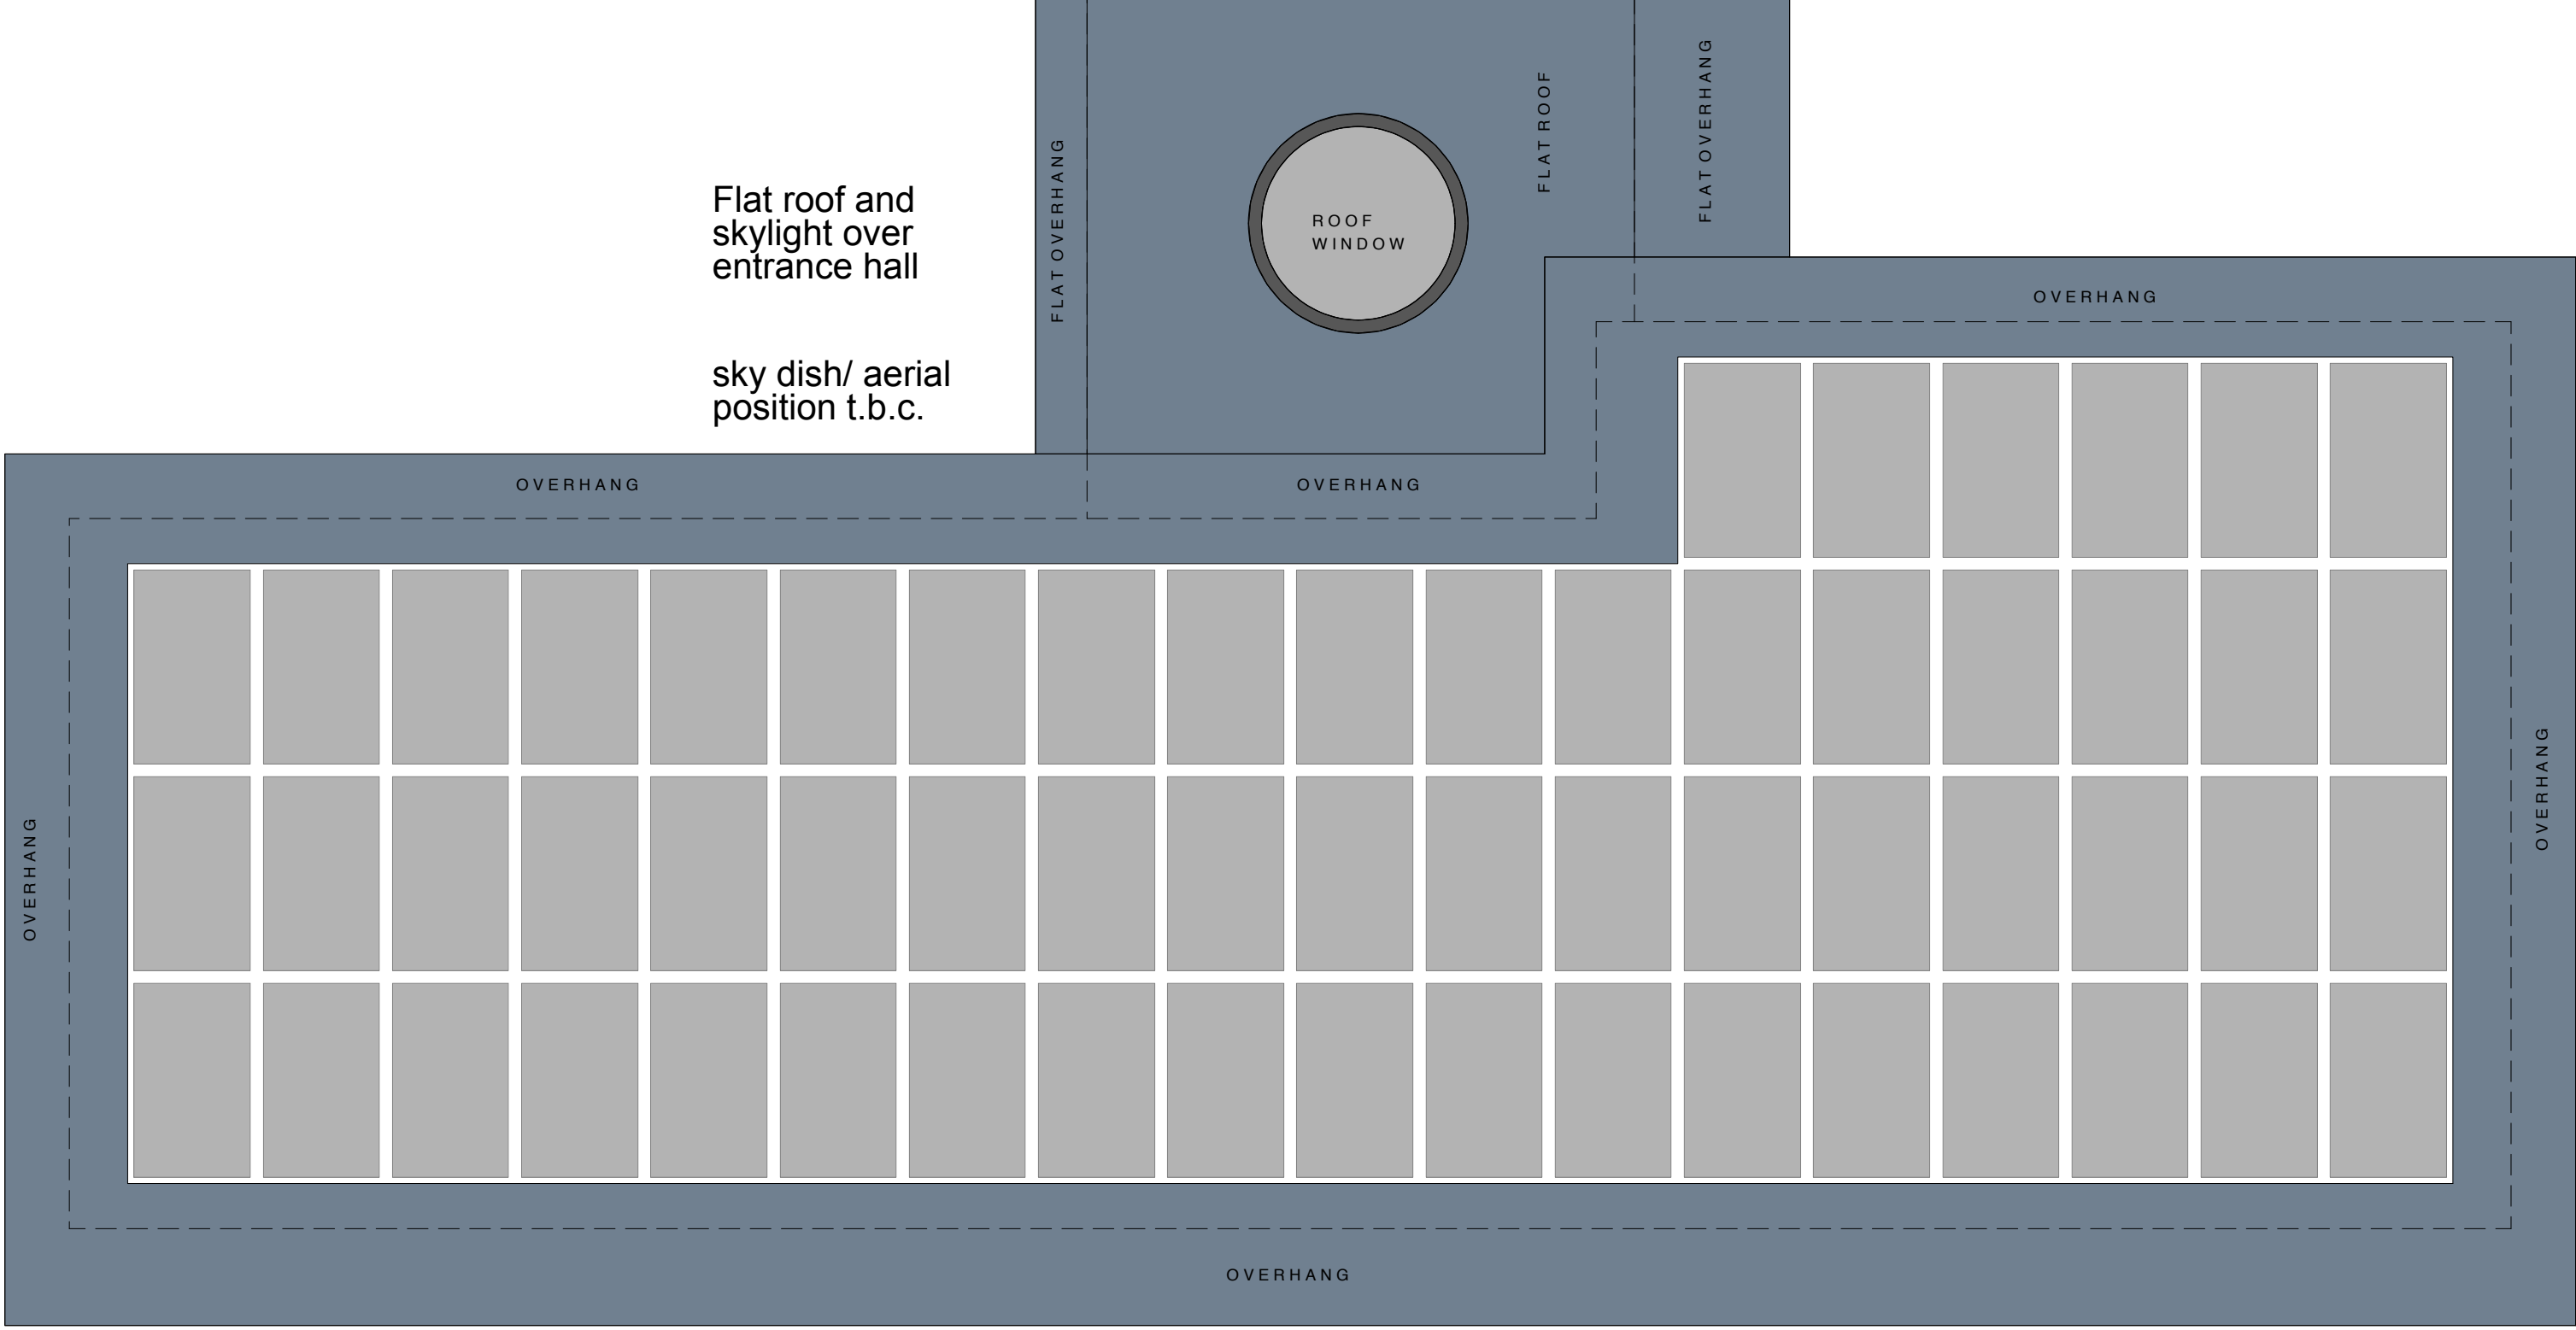

South Facing Pitch (15
degrees) - PV Panel
System



BRID CARR ARCHITECTURE

Project:
House for Jim and Linda Payne, Land Adjacent to Lake Barn,
Maypole Lane, Yapton, Arundel, West Sussex BN19 0DR
Drawing Title:
Roof plan

Drawing Status:

Rev.	Amendments	By	Chkd	Date

Notes:
1. All dimensions and levels must be verified on site prior to construction.
2. Do not scale from this drawing.
3. All discrepancies to be reported to the architect before carrying out work.
4. Read with other contract documents.
5. If in doubt ask.
6. This drawing is copyright.

Scale:	Drawn By:	Date:
1:50 @ A2 BC		20/12/'19
Project:	Drawing No.	Revision
MAY01	110/ 02	-