


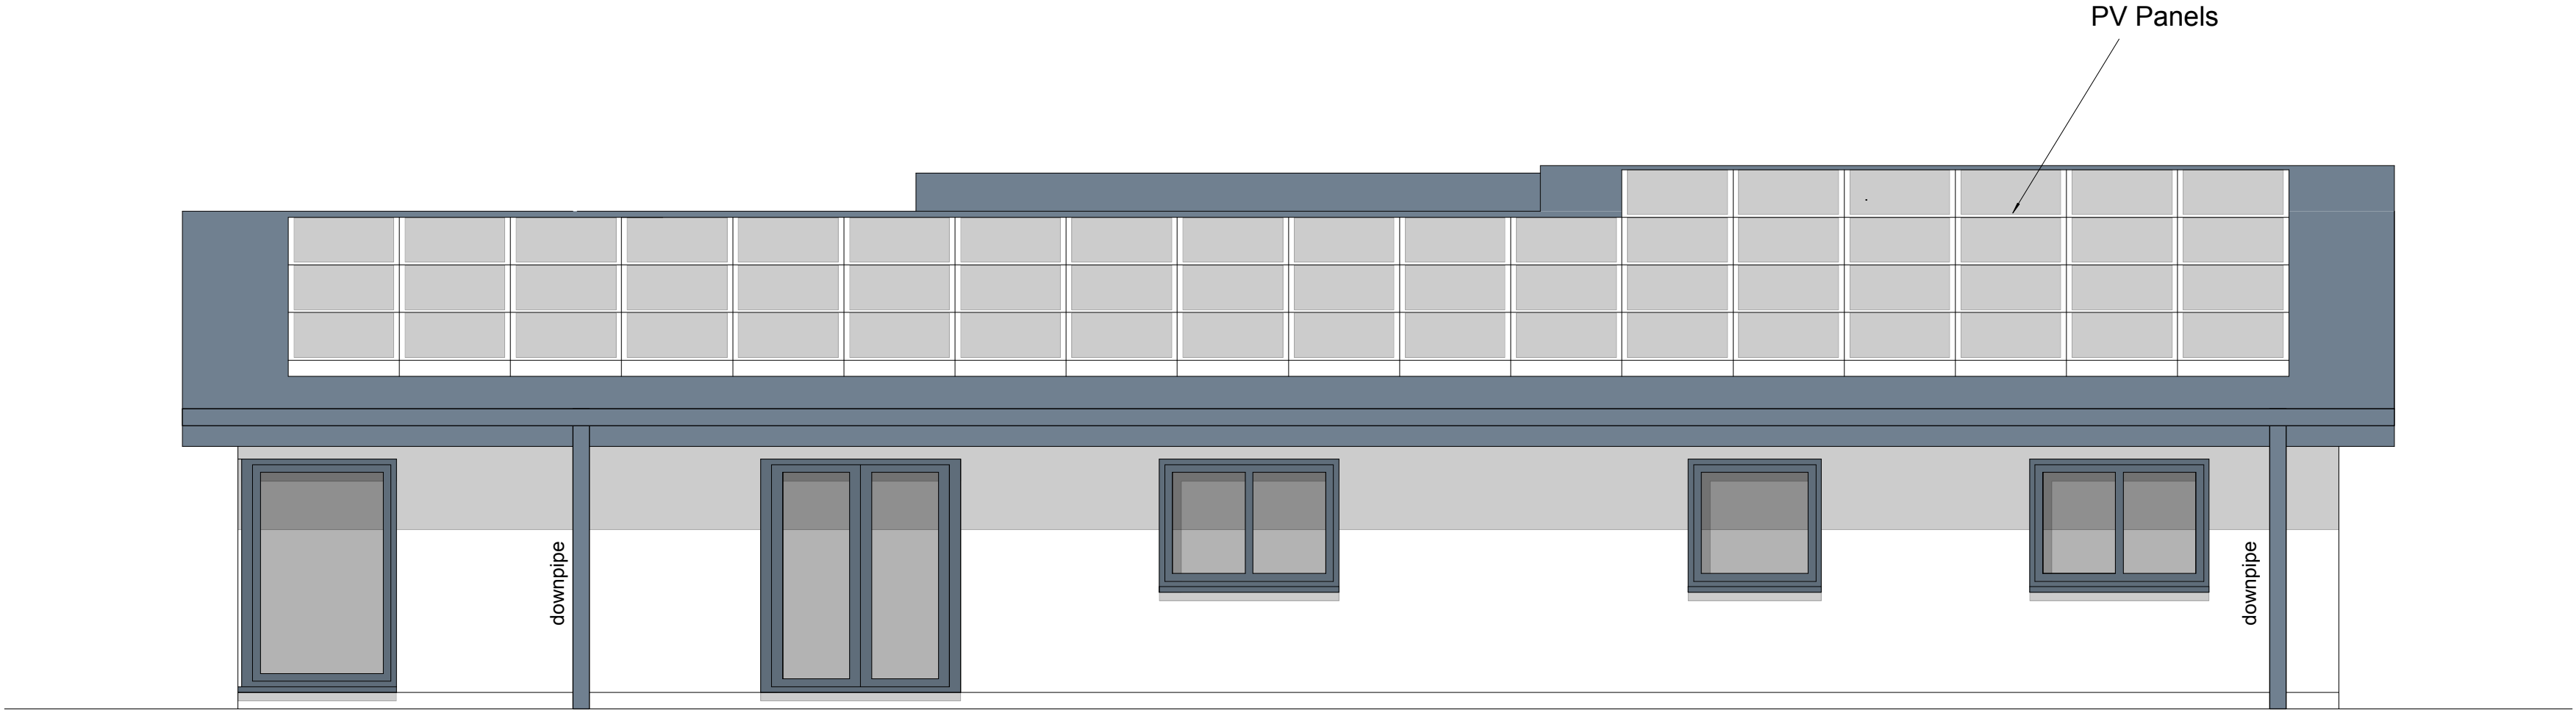

Side (South) Elevation



BRID CARR ARCHITECTURE	Project:		Rev.	Amendments	By	Chkd	Date	Notes: 1. All dimensions and levels must be verified on site prior to construction. 2. Do not scale from this drawing. 3. All discrepancies to be reported to the architect before carrying out work. 4. Read with other contract documents. 5. If in doubt ask. 6. This drawing is copyright.	Scale:	Drawn By:	Date:
	Land Adjacent to Lake Barn, Maypole Lane, Yapton, Arundel, West Sussex BN19 0DR								1:50 @ A2	BC/ BD	20/12/'19
	Drawing Title:	Drawing Status:							Project:	Drawing No.	Revision
	South elevation								MAY01	310/ 02	-