



Notes

All dimensions are to be checked on site. Any discrepancies are to be reported to the Architect before work commences. Figured dimensions are to be taken in preference to scaled dimensions.

South Facing Pitch (15 degrees) - PV Panel System

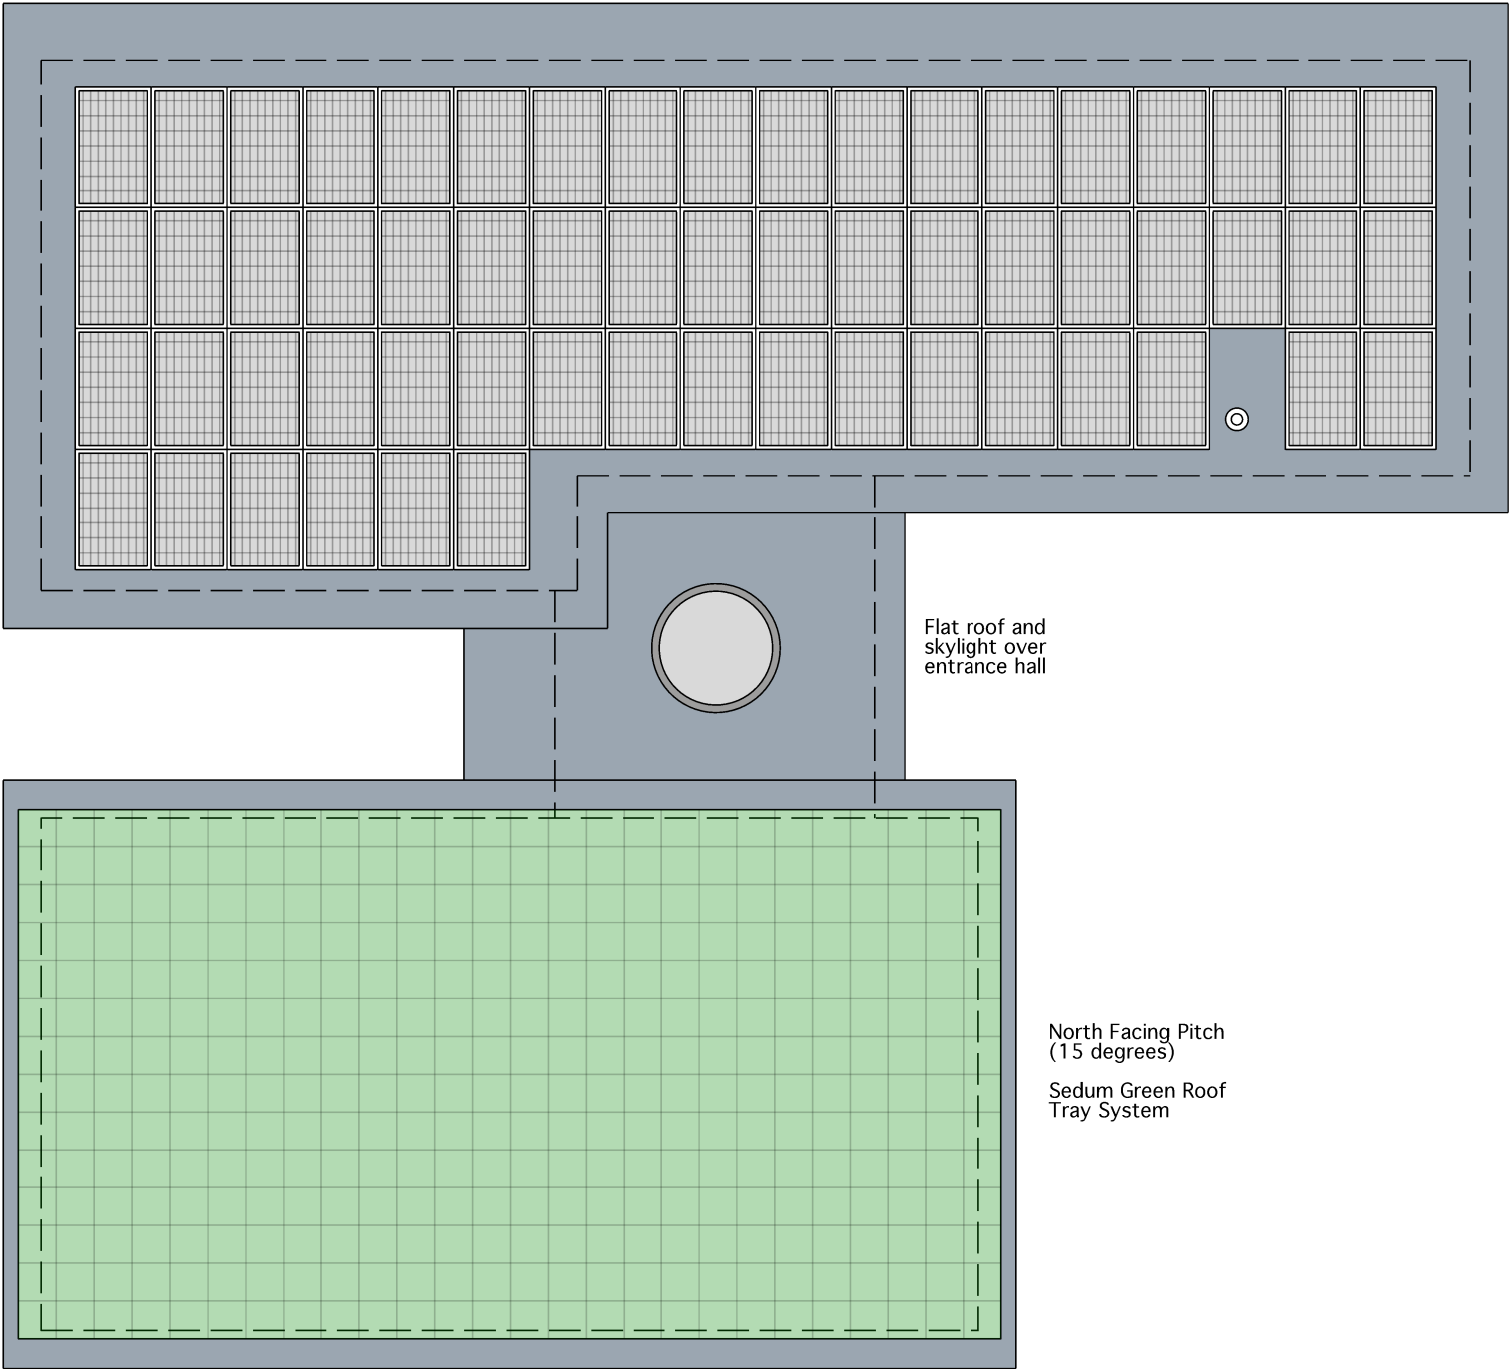

Proposed Roof Plan

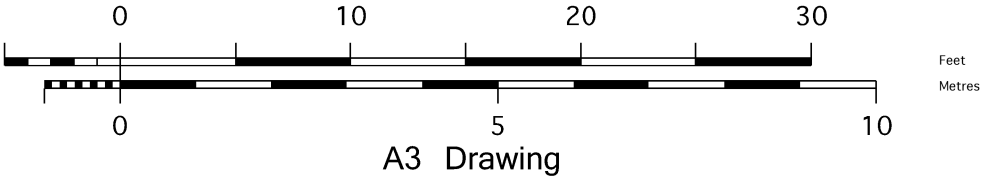

ARCHITECTS · CHARTERED SURVEYORS

TAYLOR WILLIAMS DALEY LIMITED

74 South Street Dorking Surrey RH4 2HD · 1A Salcott Road London SW11 6DQ

Tel: 01306 740158 · Fax: 01306 876533 · info@taylorwilliamsdaley.co.uk

Job title Land Adj. Lake Barn, Maypole Lane,
Yapton, Arundel, West Sussex, BN18 0DR
Drawing title Proposed Roof Plan

Scale 1:100 on A3 Date February 2019

Drawing number	Revision
A18028 A(S3)04	