




Section Z-Z

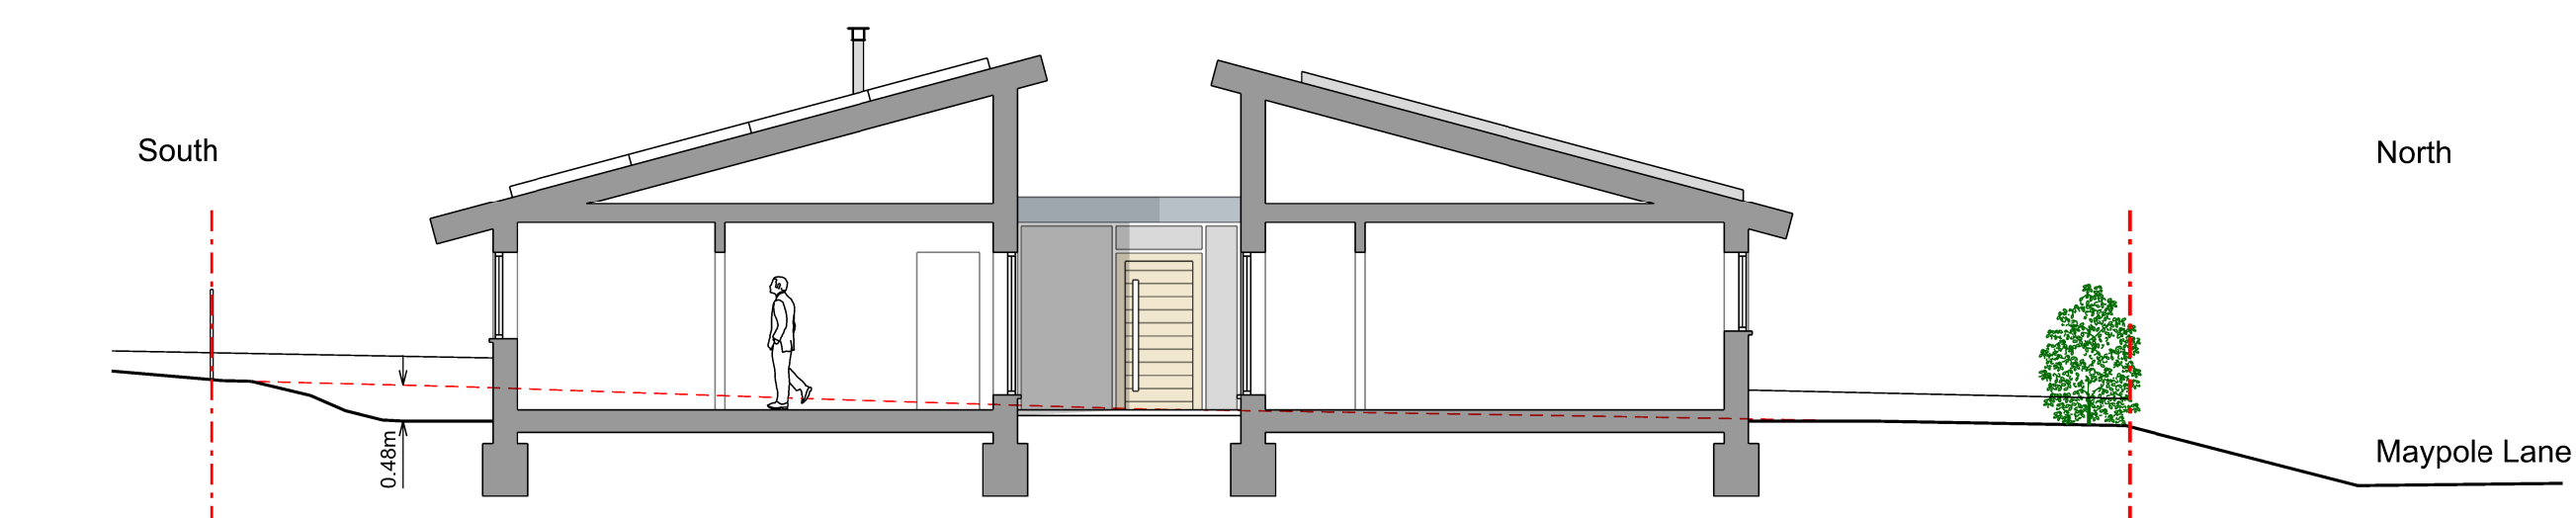

Section Y-Y

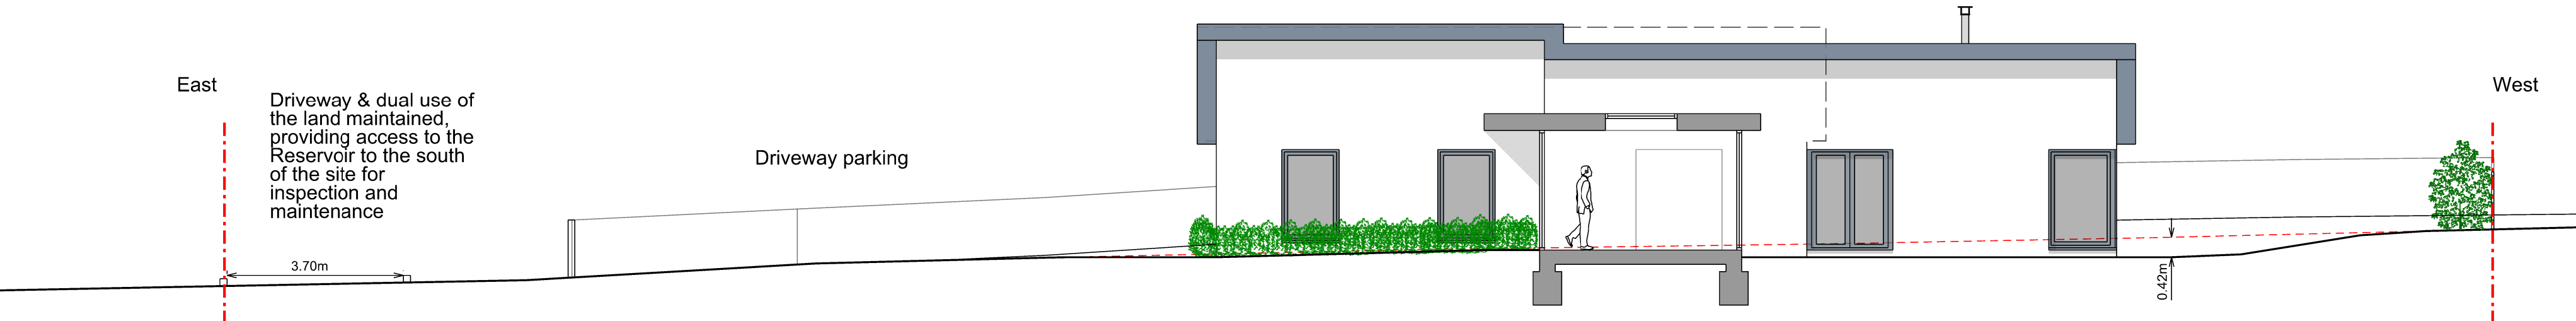


Section X-X

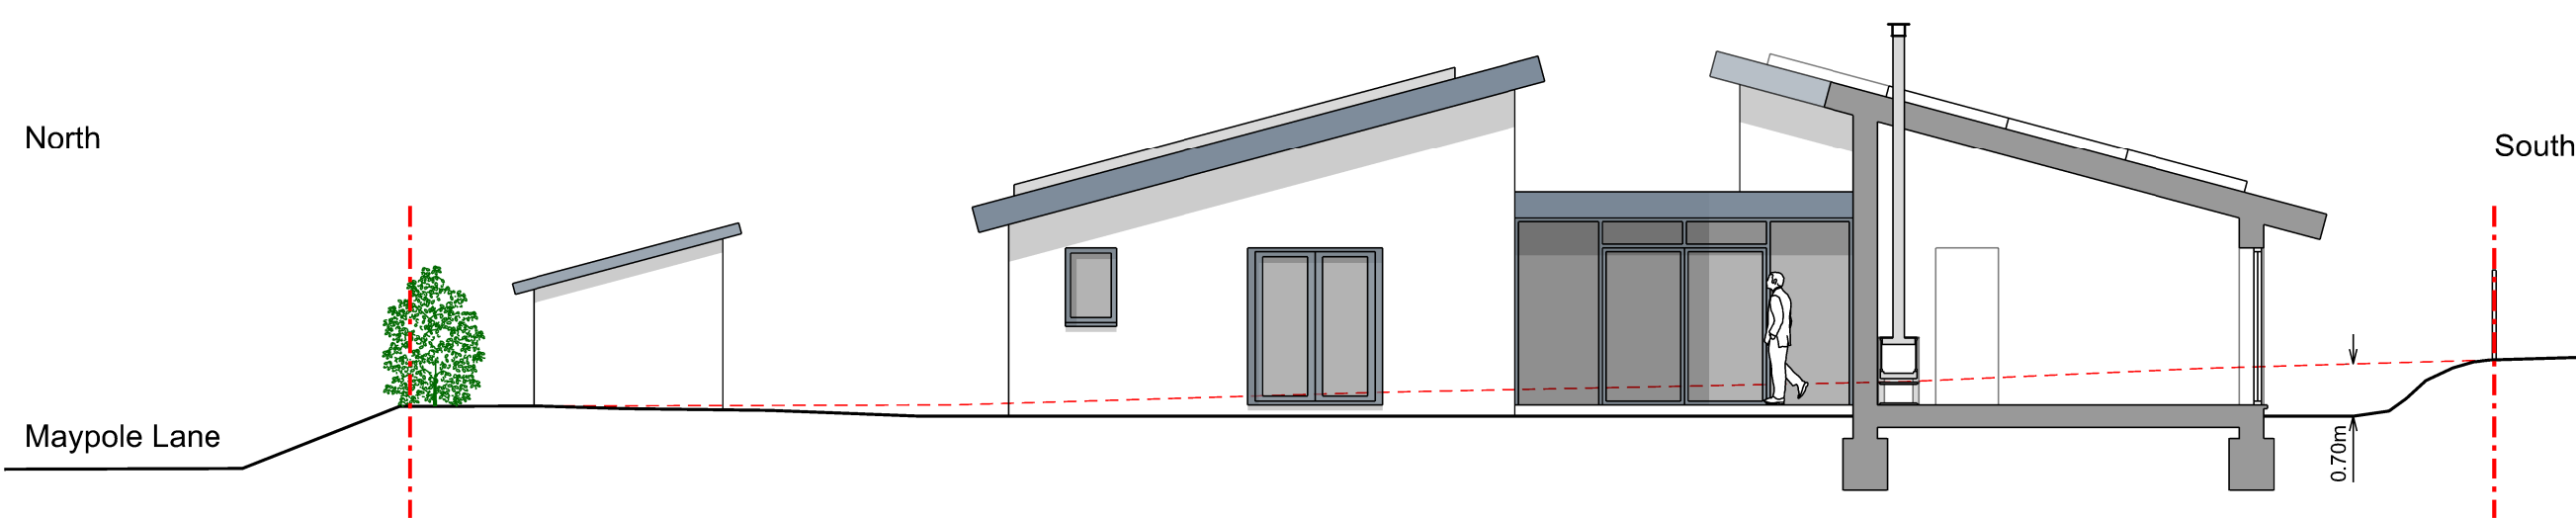

Section W-W

Notes

All dimensions are to be checked on site. Any discrepancies are to be reported to the Architect before work commences. Figured dimensions are to be taken in preference to scaled dimensions.

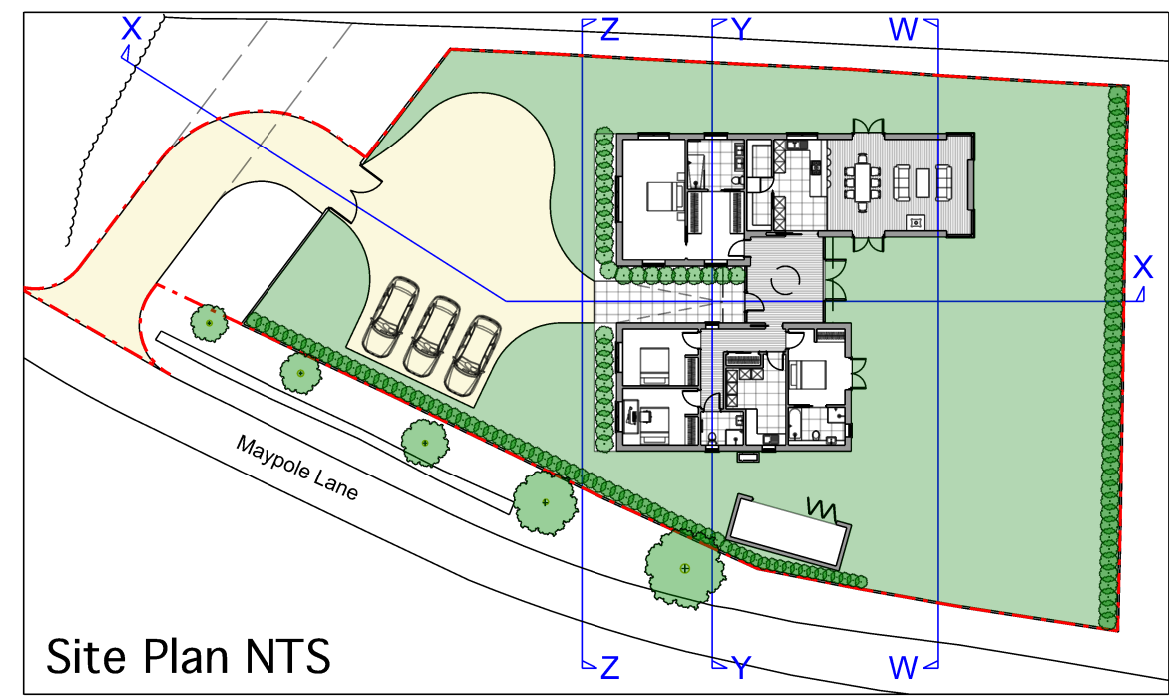


Site Plan NTS

Line Key:

- Existing ground line
- Boundary line

Proposed Site Sections

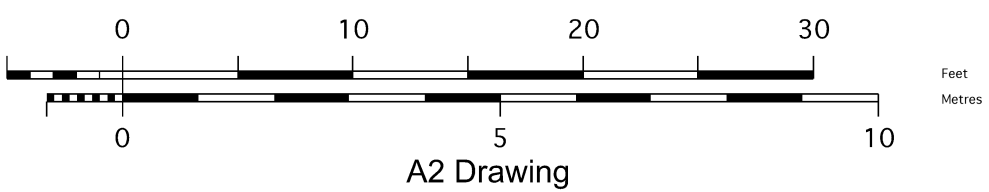

ARCHITECTS · CHARTERED SURVEYORS
TAYLOR WILLIAMS DALEY LIMITED
74 South Street Dorking Surrey RH4 2HD · 1A Salcott Road London SW11 6DQ
Tel: 01306 740158 · Fax: 01306 876533 · info@taylorwilliamsdaley.co.uk

Job title Land Adj. Lake Barn, Maypole Lane,
Yapton, Arundel, West Sussex, BN18 0DR
Drawing title Proposed Site Sections

Scale 1:100 on A2 Date February 2019

Drawing number	Revision
A18028 A(S3)08	