



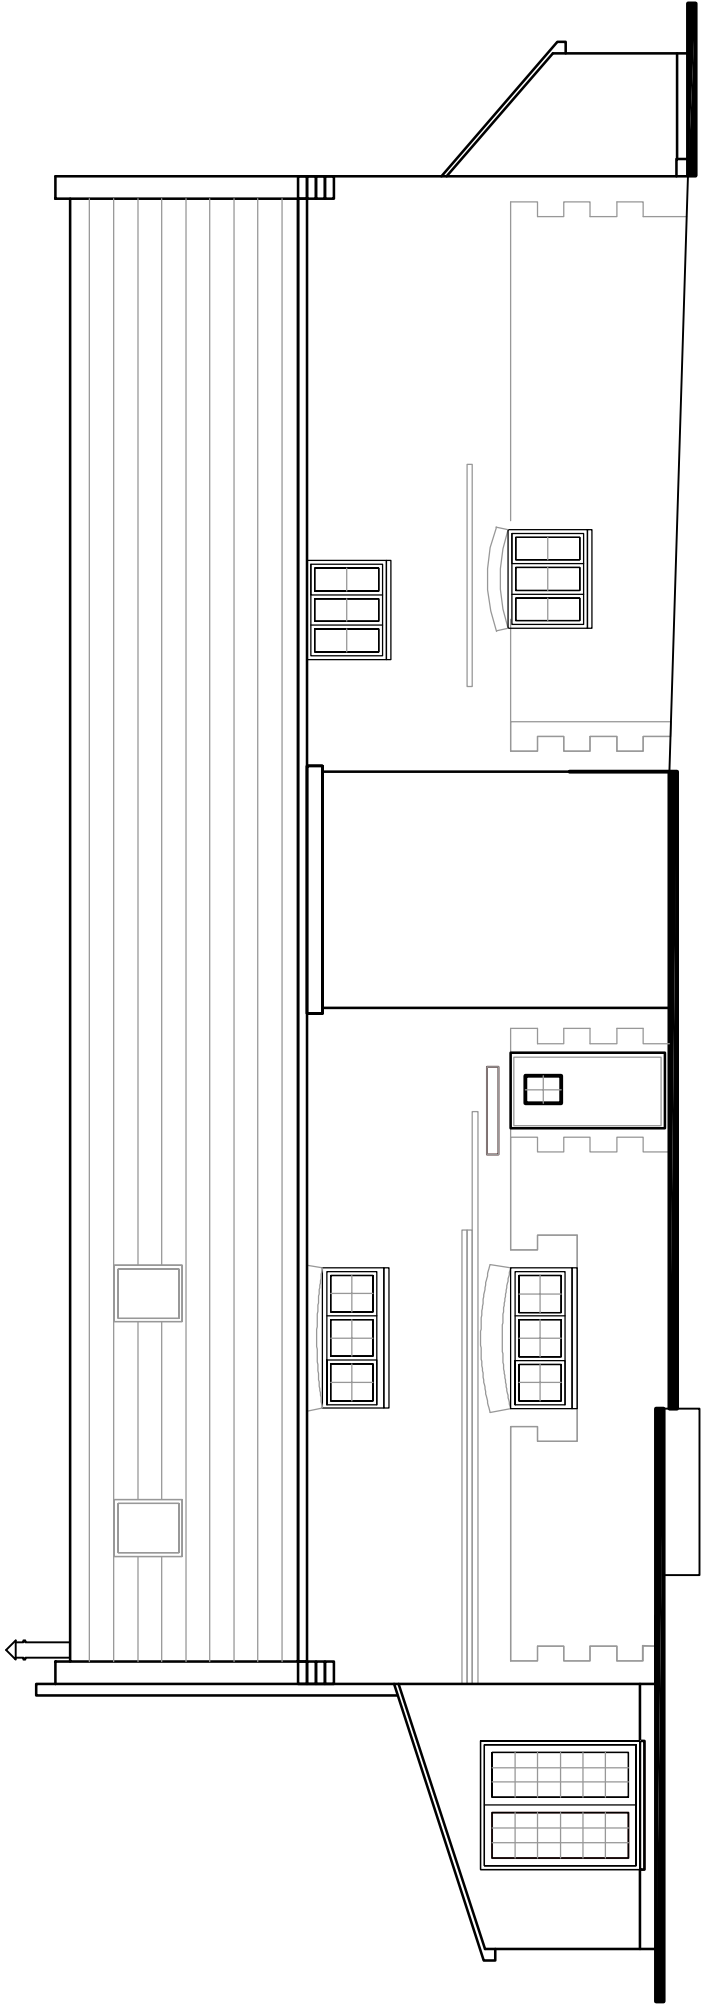

EXISTING & PROPOSED NORTH EAST ELEVATION 1:100

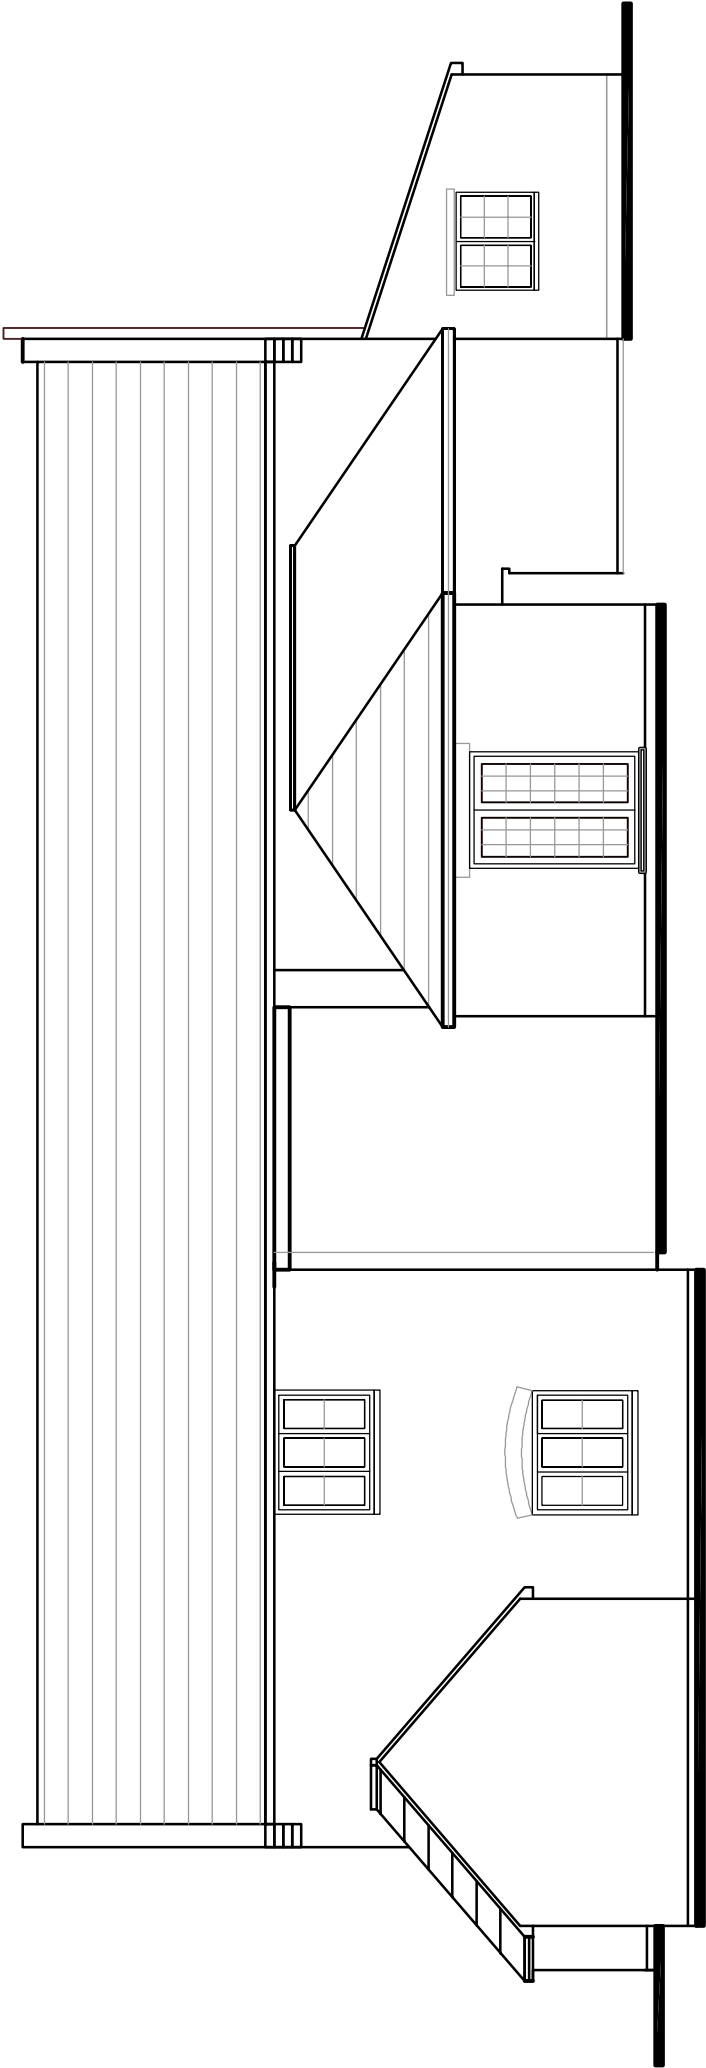

EXISTING & PROPOSED SOUTH WEST ELEVATION 1:100

Amdesign ARCHITECTURE DESIGN DEVELOPMENT eeza Aldis-Hobbs ARB RIBA SPAB /mob: 07756 329400 -mail: leeza@amdesianltd.co.uk		PROJECT DOVECOTE HOBBS COURT BILSHAM RD, YAPTON BN18 OJY PROJECT STAGE PI ANNING		DRAWING ELEVATIONS DRAWING No 243/03 SCALE 1:100 DATE NOV 2017 REVISION DRAWN CHECKED LA		<table><tr><td></td><td></td><td></td><td></td></tr><tr><td></td><td></td><td></td><td></td></tr><tr><td></td><td></td><td></td><td></td></tr><tr><td>LETTER</td><td colspan="2">REVISION</td><td>DATE</td></tr></table> This scheme is subject to town planning and all other necessary consents. All dimesions and levels to be checked on site. This drawing is to be read in conjunction with other relevant drawings and documents. Report all discrepancies to the Architect before work commences.														LETTER	REVISION		DATE
LETTER	REVISION		DATE																				