




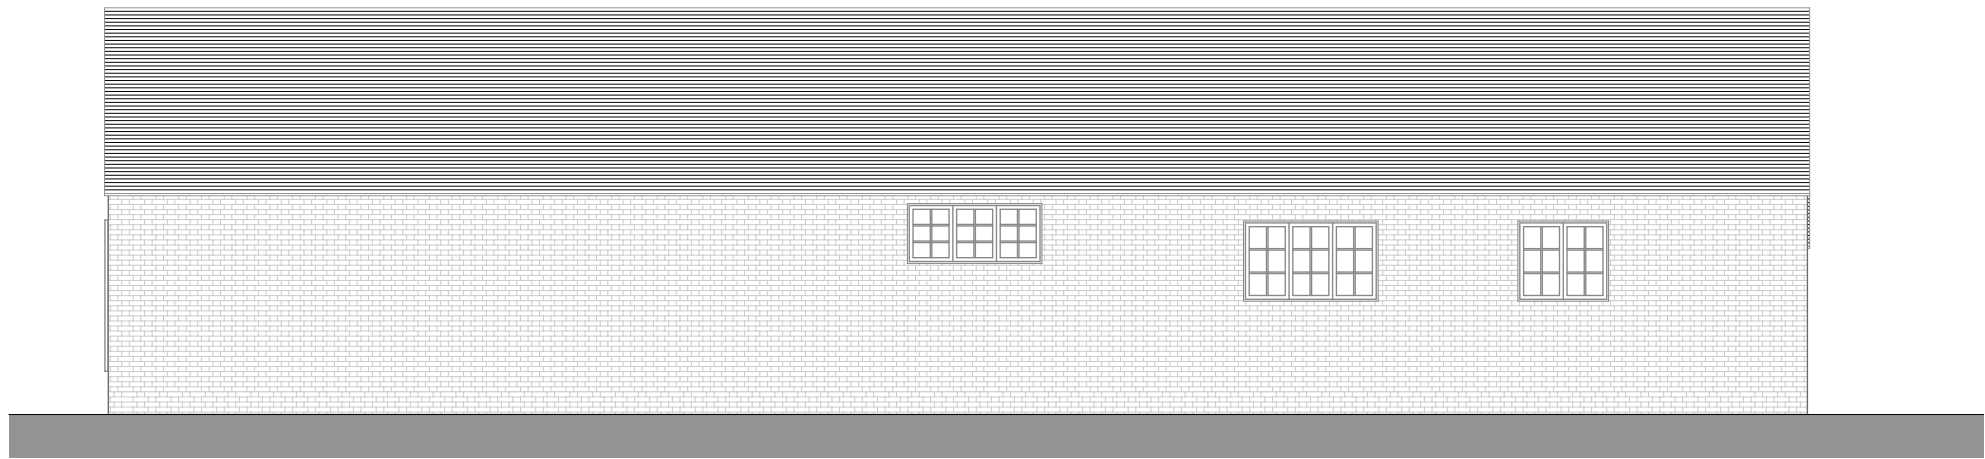


North Elevation

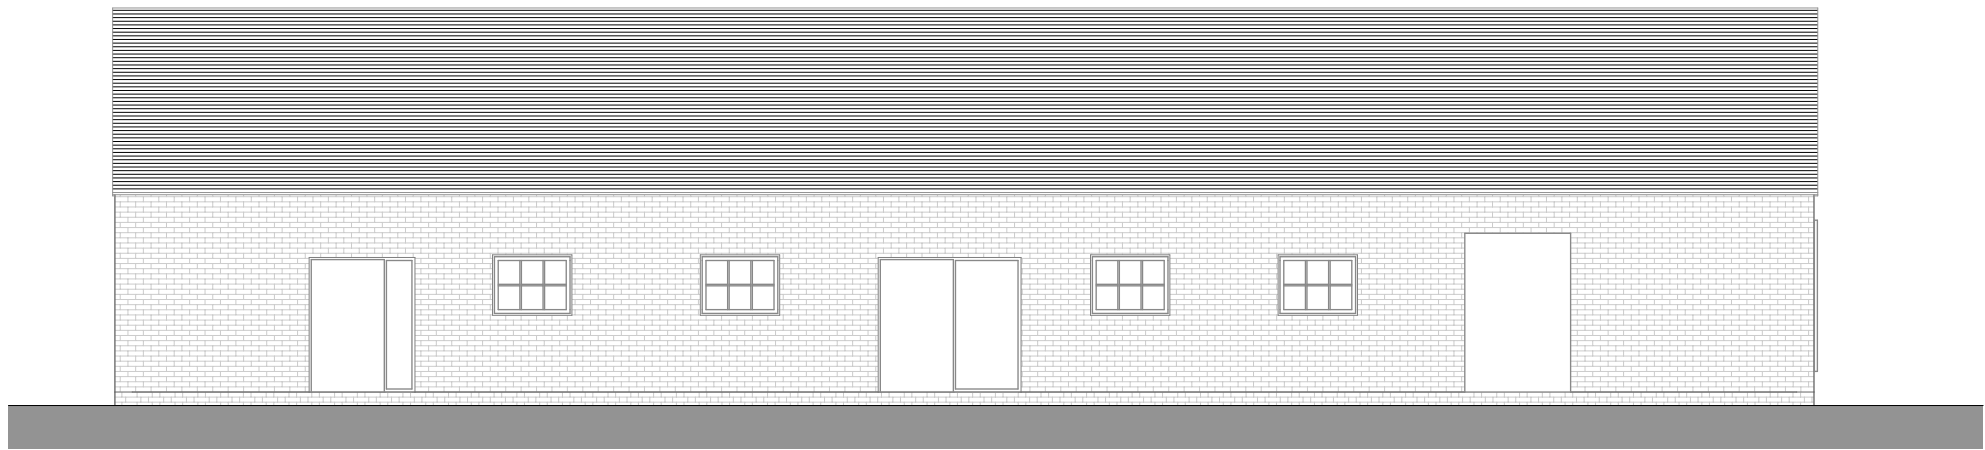


South Elevation

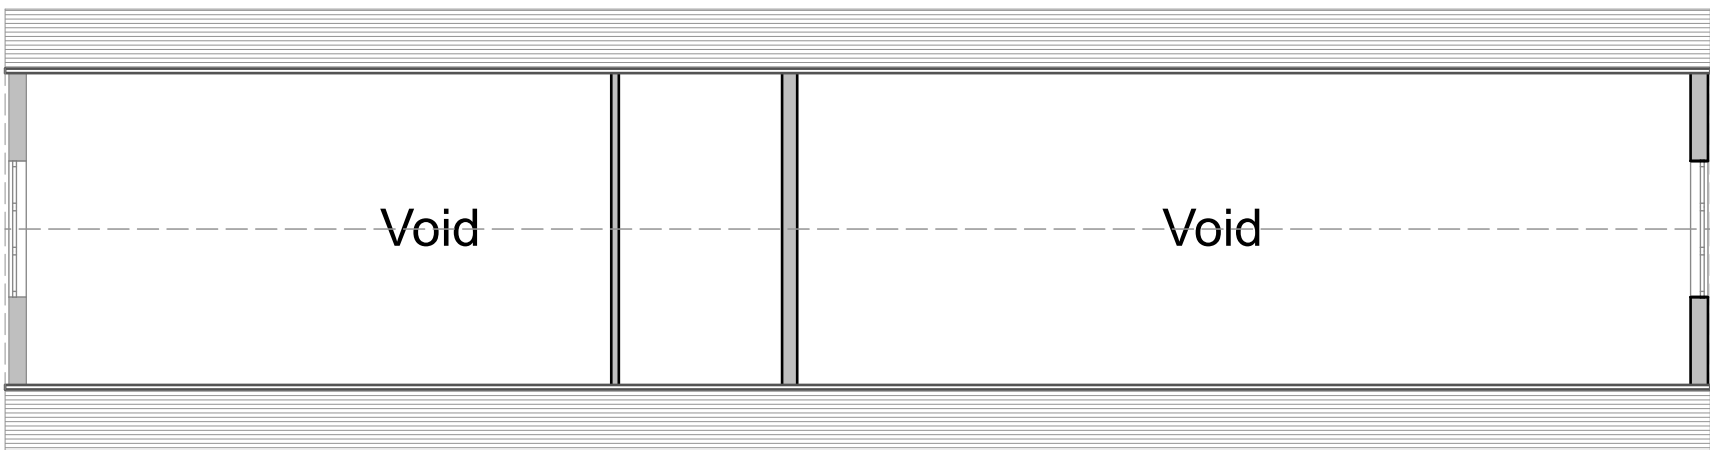

First Floor

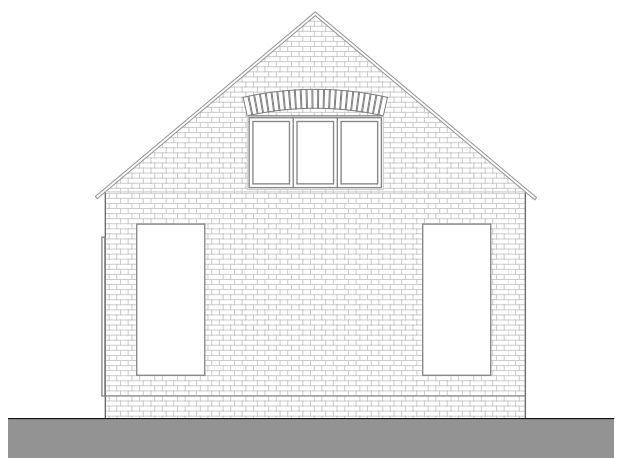



East Elevation

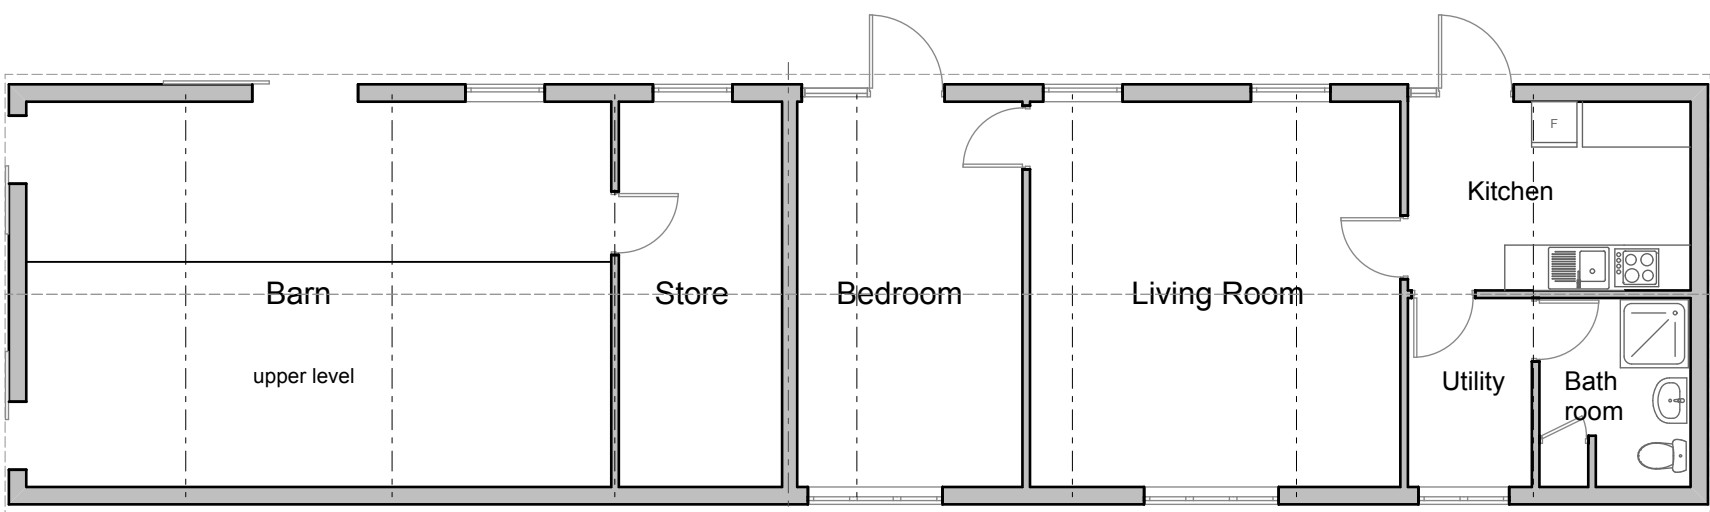

UNIT 2

UNIT 1

Ground Floor

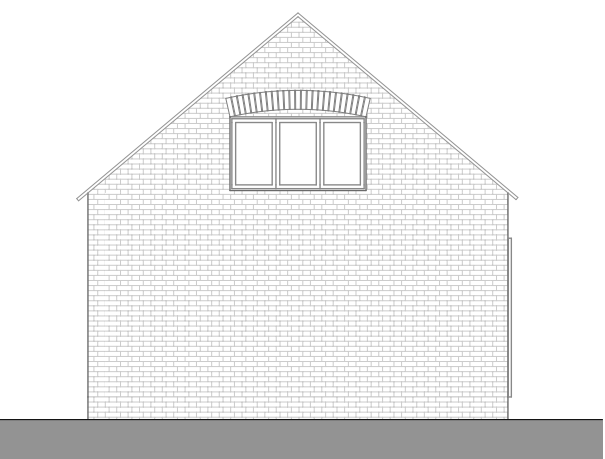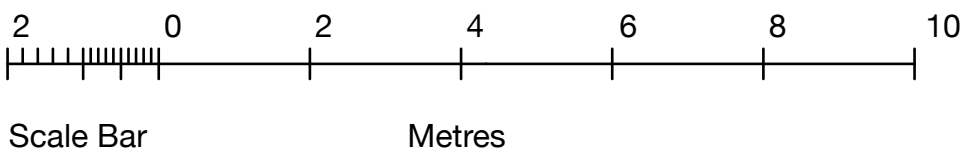

West Elevation

This drawing is the property of Fuller Associates and is not to be copied reproduced, retained or disclosed to any unauthorised person either wholly or in part without prior consent. Do not scale from this drawing except for Planning purposes. Use all figured dimensions only. All figured dimensions to be checked on site prior to construction. All discrepancies, errors and omissions to be reported to Fuller Associates prior to construction. Layout and dimensions of existing building to be checked on site.

FULLER
ASSOCIATES

Chartered Surveyors • Architectural Design
tel: 01903 885444 email: info@fa-fuller.co.uk
www.andrewfuller.co.uk
Norton Studio, School Lane, Arundel, West Sussex, BN18 9DR



Job Title
Proposed new accommodation
in existing farm buildings
Client
Mr & Mrs P Williams
The Old Dairy
1 Church Farm Cottages
Church Lane, Yapton BN18 0EP

Drawing Name
Old Cowshed
Plans and Elevations
Existing

Drawing Status
Planning

Drawn by
AF
Date
08/08
Checked by
Date

Drawing Scale
1:100 at A1

Drawing No
171164/01
Status
Revision