



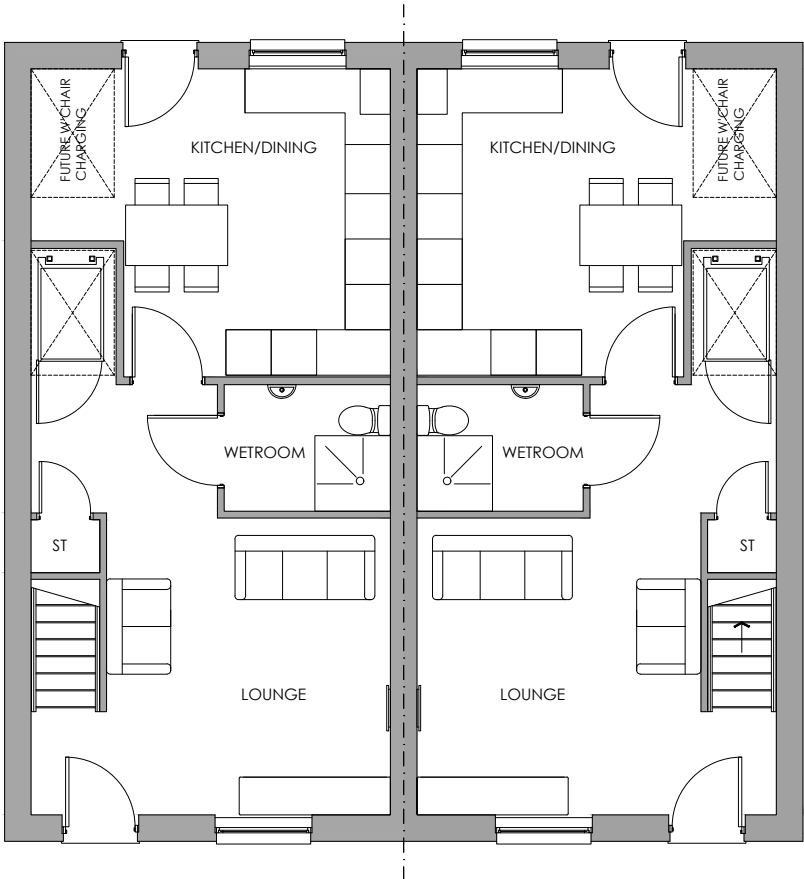

As
Ground Floor Plan

Opp

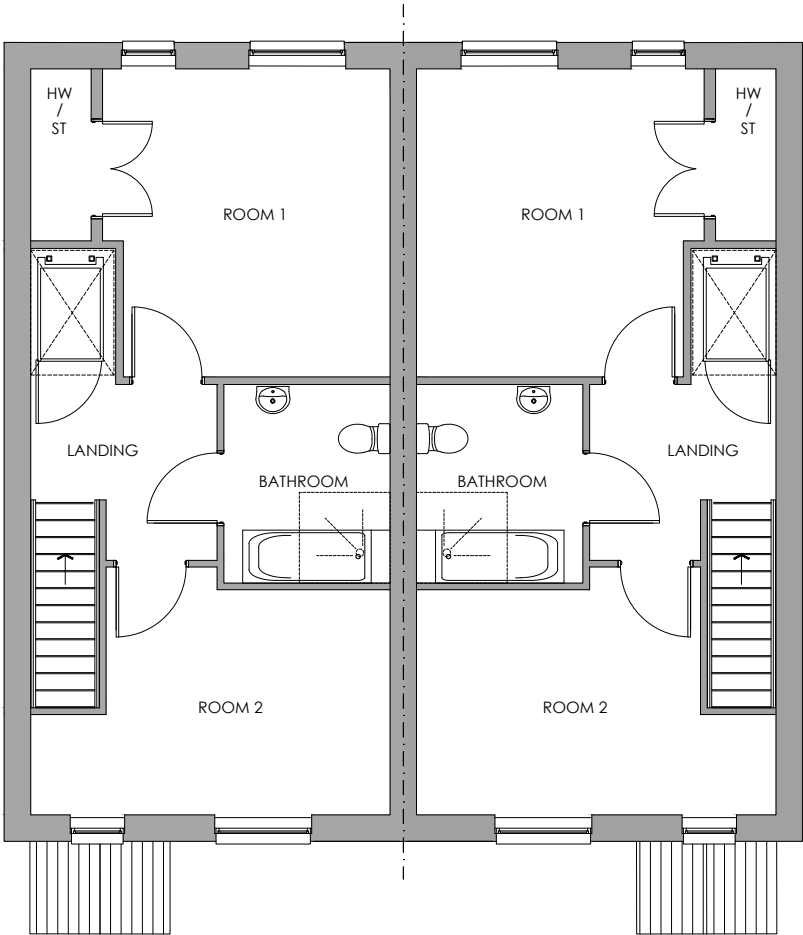

As
First Floor Plan

Opp

Plot numbers:
As (Shown) - 8, 14, 21, 26
Opp (Shown) - 9, 15, 22, 27

Character Area:
Park Avenue (North)

NDSS COMPLIANT

M4(3) COMPLIANT

Refer to engineering layout for level setting out

All coloured front elevations are illustrative and brick colour may vary, refer to Materials Plan no. 1111 for full materials specification

Includes OS Data © Crown copyright and database rights
2025 OS 0100031673

Contractors must work only to figured dimensions which are to be checked on site.

Rev.	Date	Description	Drawn by
-	-	-	-
-	-	-	-
-	-	-	-
-	-	-	-
-	-	-	-

Scale: 1:100

1 2 3 4 m

Project No: 2138	Drawing Status: PLANNING
Dwg No: 1410	Date: 16/04/25
Rev: /	Scale: 1:100@A3
Drawn by: PH/PM	Checked by: CB

Project:
Bilsham Road, Yapton

Drawing:
Brue - Floor Plans
RVT - M4(3) HT DCC - 1



Prepared By:

PLACE
BY DESIGN

architecture | urban design | visualisation

© Copyright PLACE By Design www.placebydesign.co.uk