




As - Plot 21
Front Elevation

Opp - Plot 22

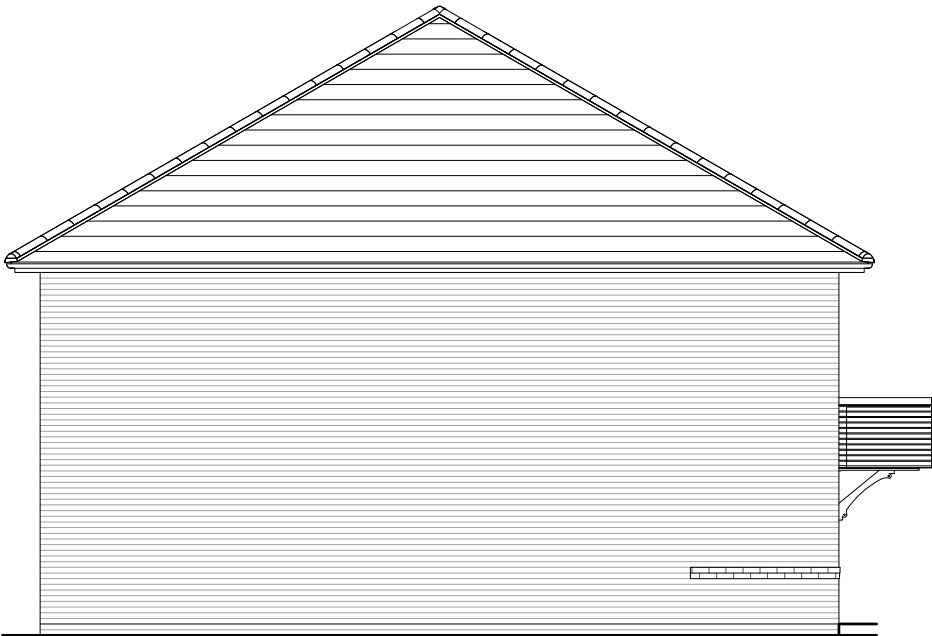


As
Left Elevation



Opp
Rear Elevation

As

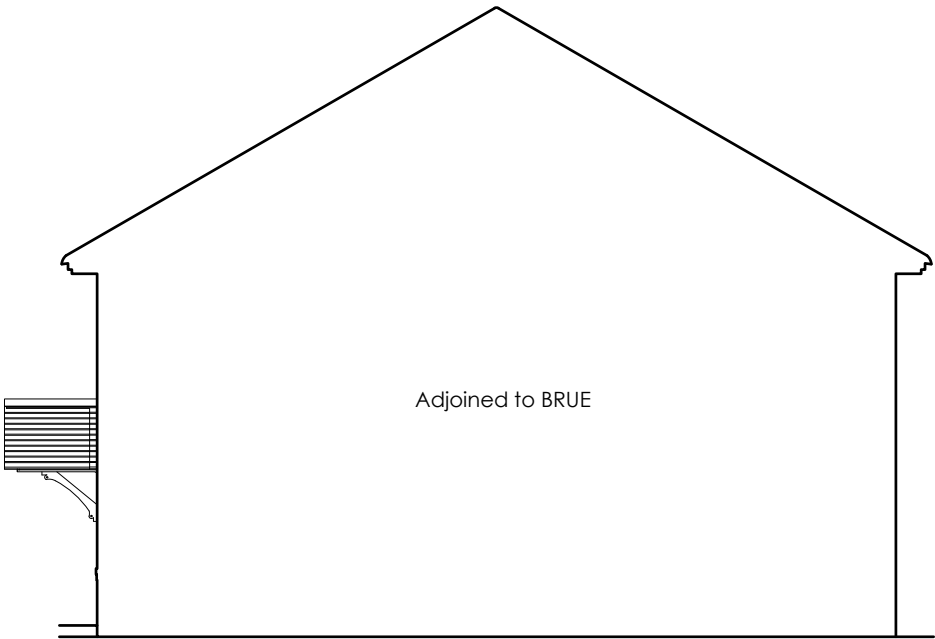

As
Right Section

Includes OS Data © Crown copyright and database rights
2025 OS 0100031673
Contractors must work only to figured dimensions which are
to be checked on site.

Rev.	Date	Description	Drawn by
-	-	-	-
-	-	-	-
-	-	-	-
-	-	-	-
-	-	-	-
-	-	-	-

Scale: 1:100

1 2 3 4 m

Project No: 2138	Drawing Status: PLANNING
Dwg No: 1411	Date: 16/04/25
Rev: /	Scale: 1:100@A3
Drawn by: PH/PM	Checked by: CB

Project:
Bilsham Road, Yapton

Drawing:
Brue - Elevations
RVT - M4(3)

HT DCC - 1

Client:



Prepared By:

PLACE
BY DESIGN

architecture | urban design | visualisation

© Copyright PLACE By Design www.placebydesign.co.uk

Plot numbers:
As (Shown) - 8, 14, 21, 26
Opp (Shown) - 9, 15, 22, 27

Character Area:
Park Avenue (North)

NDSS COMPLIANT

M4(3) COMPLIANT

Refer to engineering layout for level setting out

All coloured front elevations are illustrative and brick
colour may vary, refer to Materials Plan no. 1111 for full
materials specification