


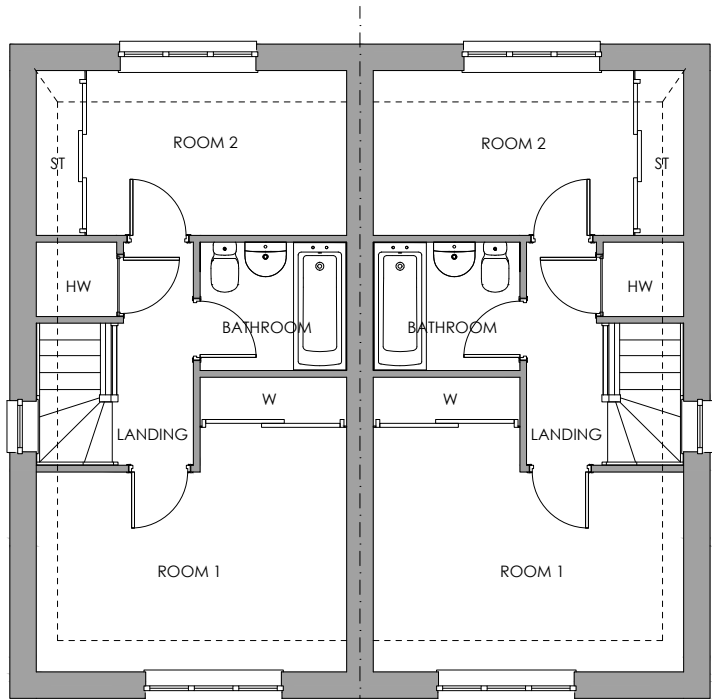


Opp - Plot 153
First Floor Plan

As - Plot 154




Opp - Plot 153
Front Elevation

As - Plot 154

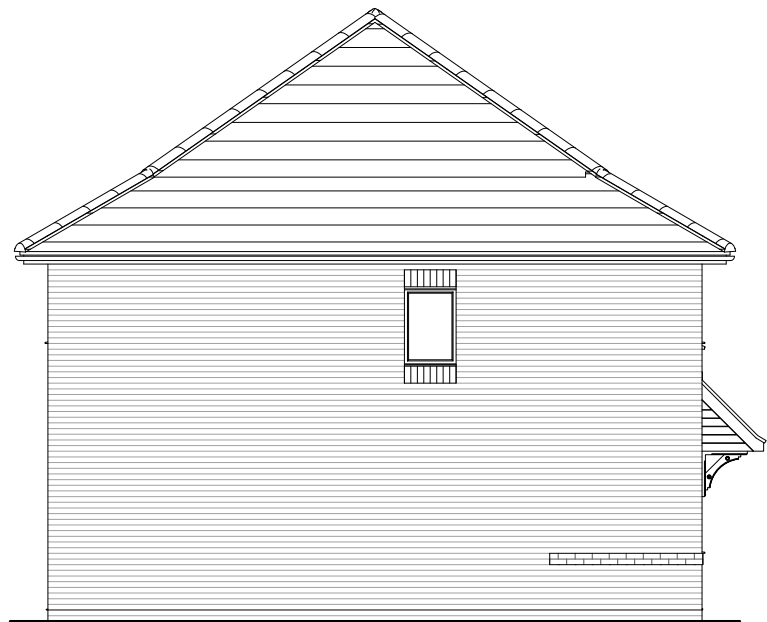

Opp - Plot 153
Left Elevation

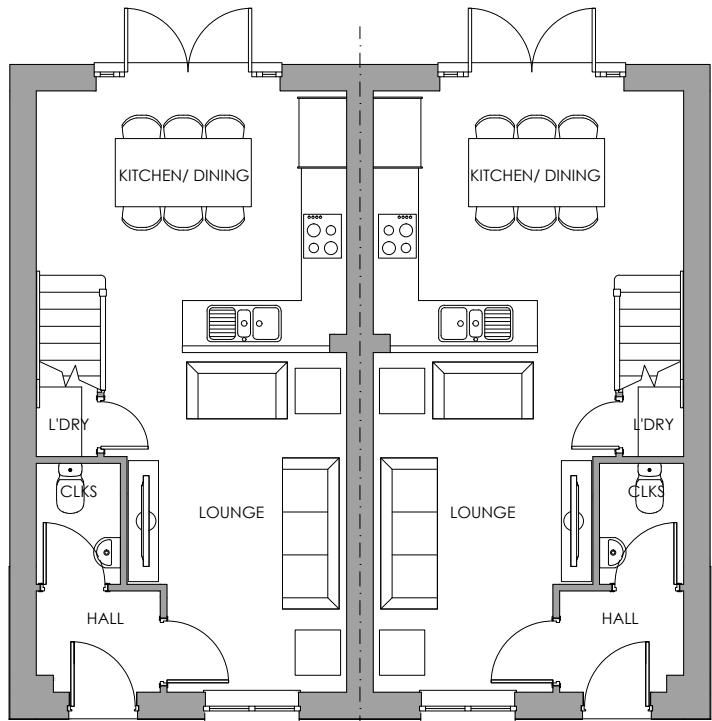


Opp - Plot 153
Ground Floor Plan

As - Plot 154



As - Plot 154
Rear Elevation

Opp - Plot 153

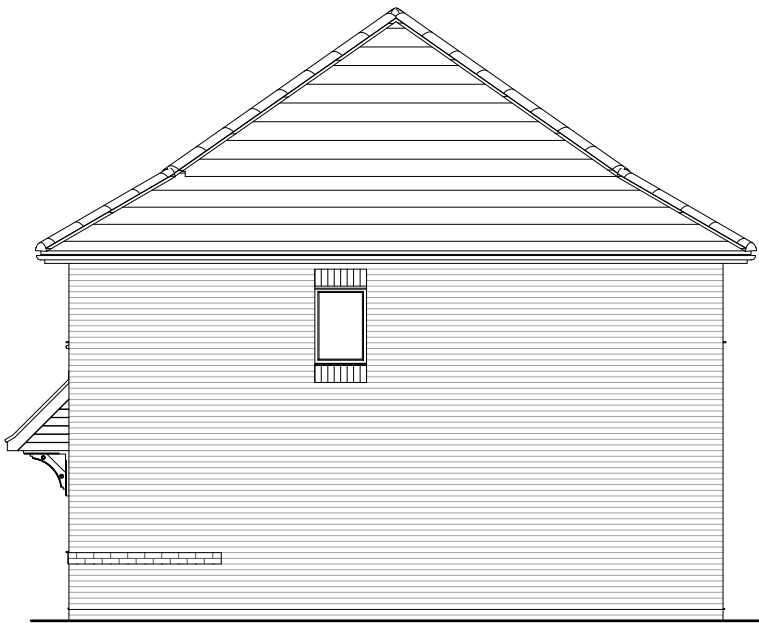

As - Plot 154
Right Elevation

Plot numbers:
As (Shown) - 154
Opp (Shown) - 153

Character Area:
Park View (South)

NDSS COMPLIANT

Refer to engineering layout for level setting out

All coloured front elevations are illustrative and brick colour may vary, refer to Materials Plan no. 1111 for full materials specification

Includes OS Data © Crown copyright and database rights
2025 OS 0100031673

Contractors must work only to figured dimensions which are to be checked on site.

Rev.	Date	Description	Drawn by
-	-	-	-
-	-	-	-
-	-	-	-
-	-	-	-
-	-	-	-

Scale: 1:100

1 2 3 4 m

Project No: 2138	Drawing Status: PLANNING
Dwg No: 1200	Date: 16/04/25
Rev: /	Scale: 1:100@A3
Drawn by: PH/PM	Checked by: CB

Project:
Bilsham Road, Yapton

Drawing:
Buxton - Floor Plans & Elevations
RVT **HT DCC - 2**



Prepared By:

PLACE
BY DESIGN

architecture | urban design | visualisation

© Copyright PLACE By Design www.placebydesign.co.uk