



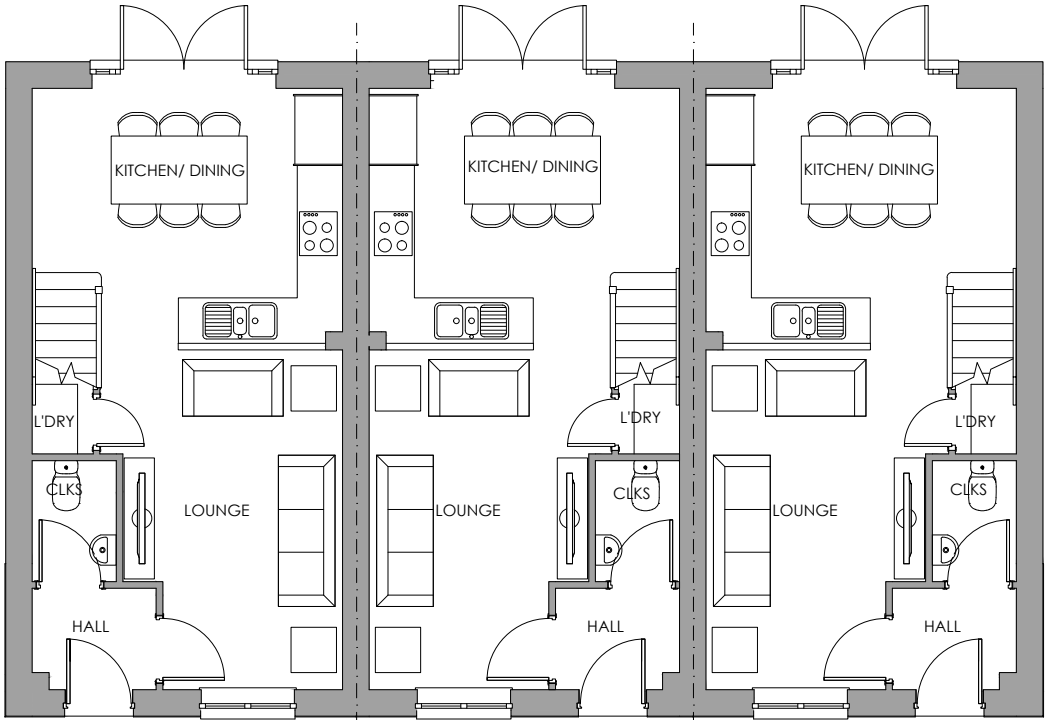

Opp-Plot 16
Ground Floor Plan

As Mid - Plot 17

As - Plot 18

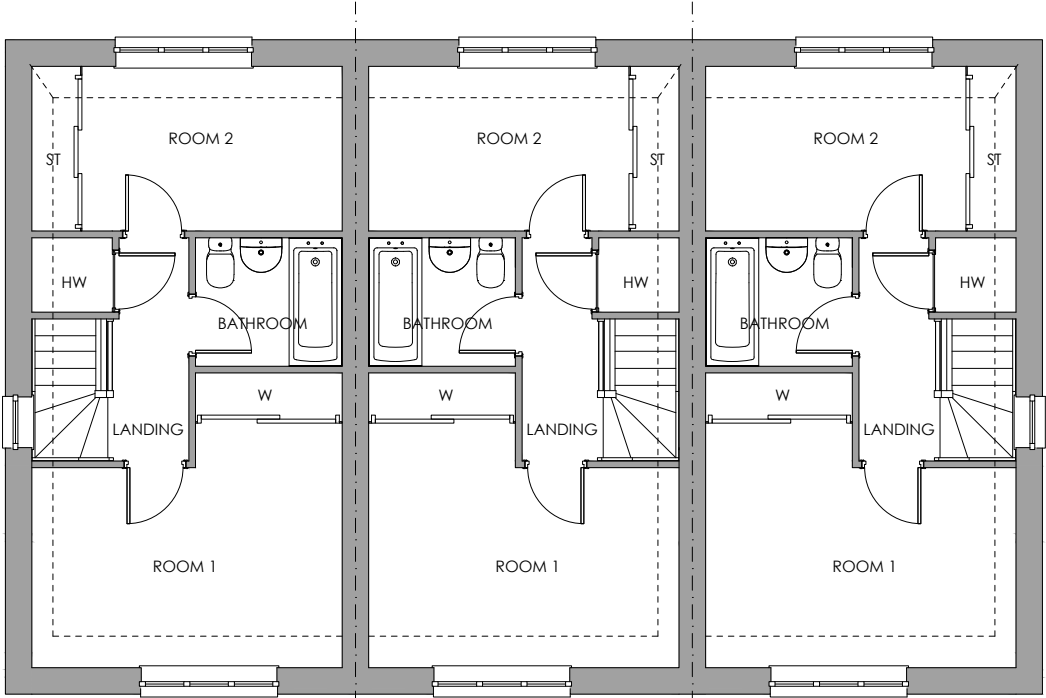

Opp-Plot 16
First Floor Plan

As Mid - Plot 17

As - Plot 18

Plot numbers:
As (Shown) - 18
As Mid (Shown) - 17
Opp (Shown) - 16

Character Area:
Park Avenue (North)

NDSS COMPLIANT

Refer to engineering layout for level setting out

All coloured front elevations are illustrative and brick
colour may vary, refer to Materials Plan no. 1111 for full
materials specification

Rev.	Date	Description	Drawn by
-	-	-	-
-	-	-	-
-	-	-	-
-	-	-	-
-	-	-	-

Scale: 1:100

1 2 3 4 m

Project No: 2138	Drawing Status: PLANNING		
Dwg No: 1201	Date: 16/04/25		
Rev: /	Scale: 1:100@A3	Drawn by: PH/PM	Checked by: CB

Project:
Bilsham Road, Yapton

Drawing:
Buxton - Floor Plans
RVT HT DCC - 2



Prepared By:

PLACE
BY DESIGN
architecture | urban design | visualisation
© Copyright PLACE By Design www.placebydesign.co.uk